2

Click Here for Field Notes

Click Here for Amended Notes

148.

(4-675)

5538

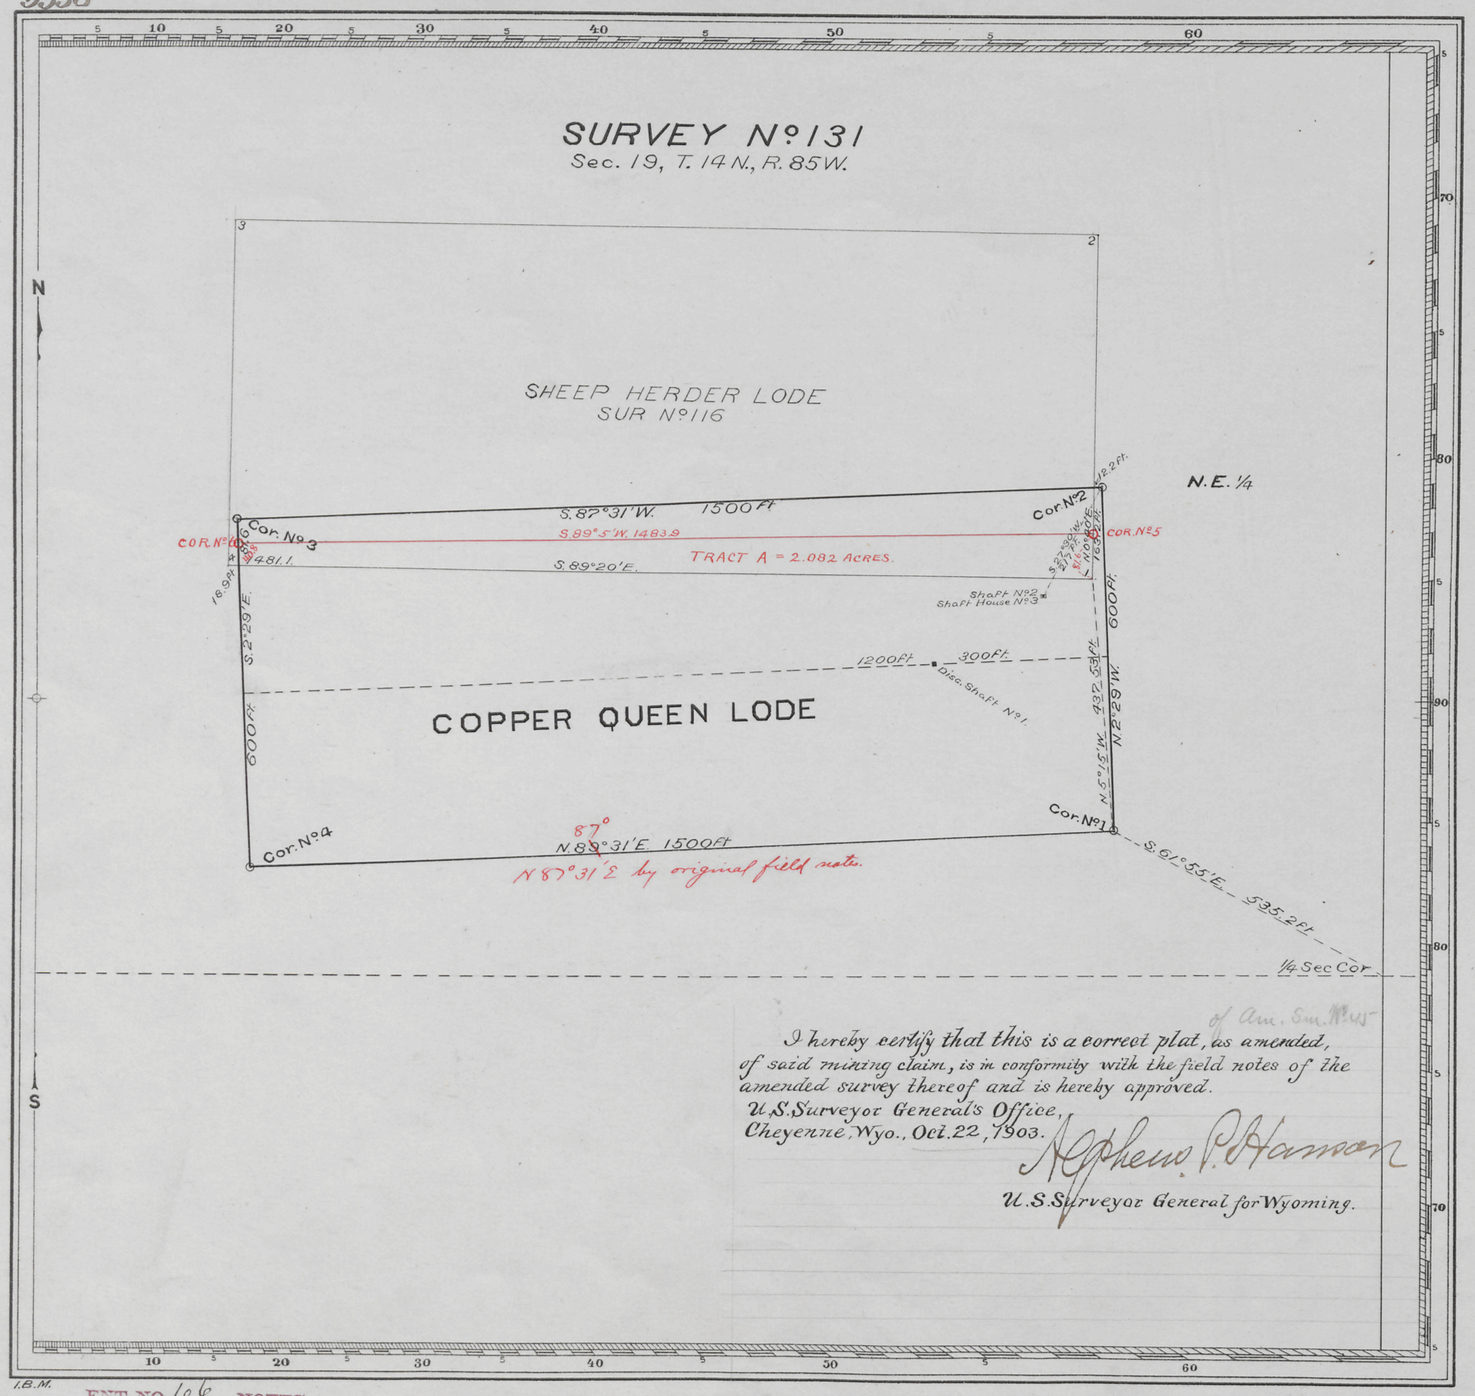

I hereby certify that this is a correct plat, as amended, of said mining claim, is in conformity with the field notes of the amended survey thereof and is hereby approved.

U.S. Surveyor General's Office,
Cheyenne, Wyo., Oct. 22, 1903.

Alpheus P. Harmon

U.S. Surveyor General for Wyoming.

Claim Located 18

Amended Location Sept. 27 1900

Mineral Survey Nº 131

AMENDED SURVEY Nº 131.

L.O.T. Nº

CHEYENNE Land District.

PLAT

OF THE CLAIM OF

COPPER QUEEN MINING CO.

KNOWN AS THE

COPPER QUEEN LODE

IN BATTLE LAKE MINING DISTRICT,
CARBON COUNTY, WYOMING

Containing an Area of ~~20.662~~ 18.580 Acres.

Scale of 200 Feet to the inch.

Variation 15° 15' E.

SURVEYED Feby. 18-19 1901 BY

John S. Luckraft,

AMENDED SURVEY OCT. 3-7, 1903 BY T. RUSSELL COUNTRYMAN — U.S. Deputy Mineral Surveyor,

The Original Field Notes of the Survey of the Mining Claim of The Copper Queen Mining Co. known as the COPPER QUEEN LODE

from which this plat has been made under my direction, have been examined and approved, and are on file in this Office; and I hereby certify that they furnish such an accurate description of said Mining Claim as will, if incorporated into a patent, serve fully to identify the premises, and that such reference is made therein to natural objects or permanent monuments as will perpetuate and fix the locus thereof.

I further certify that Five Hundred Dollars worth of labor has been expended or improvements made upon said Mining Claim by claimant or its grantors, and that said improvements consist of two shafts and one shaft house

that the location of said improvements is correctly shown upon this plat, and that no portion of said labor or improvements has been included in the estimate of expenditures upon any other claim.

And I further certify that this is a correct plat of said Mining Claim made in conformity with said original field notes of the survey thereof, and the same is hereby approved.

U.S. Surveyor General's Office
Cheyenne, Wyoming
April 15, 1901

Alpheus P. Harmon
U.S. Surveyor General for Wyoming

I.B.M.

ENT. NO. 106 NOTES
Dec. 9, 1903
PAT. NO. 37603 V
C. S. NO. 45 P

131