2

Click Here for Field Notes

65

(4-675)

5546

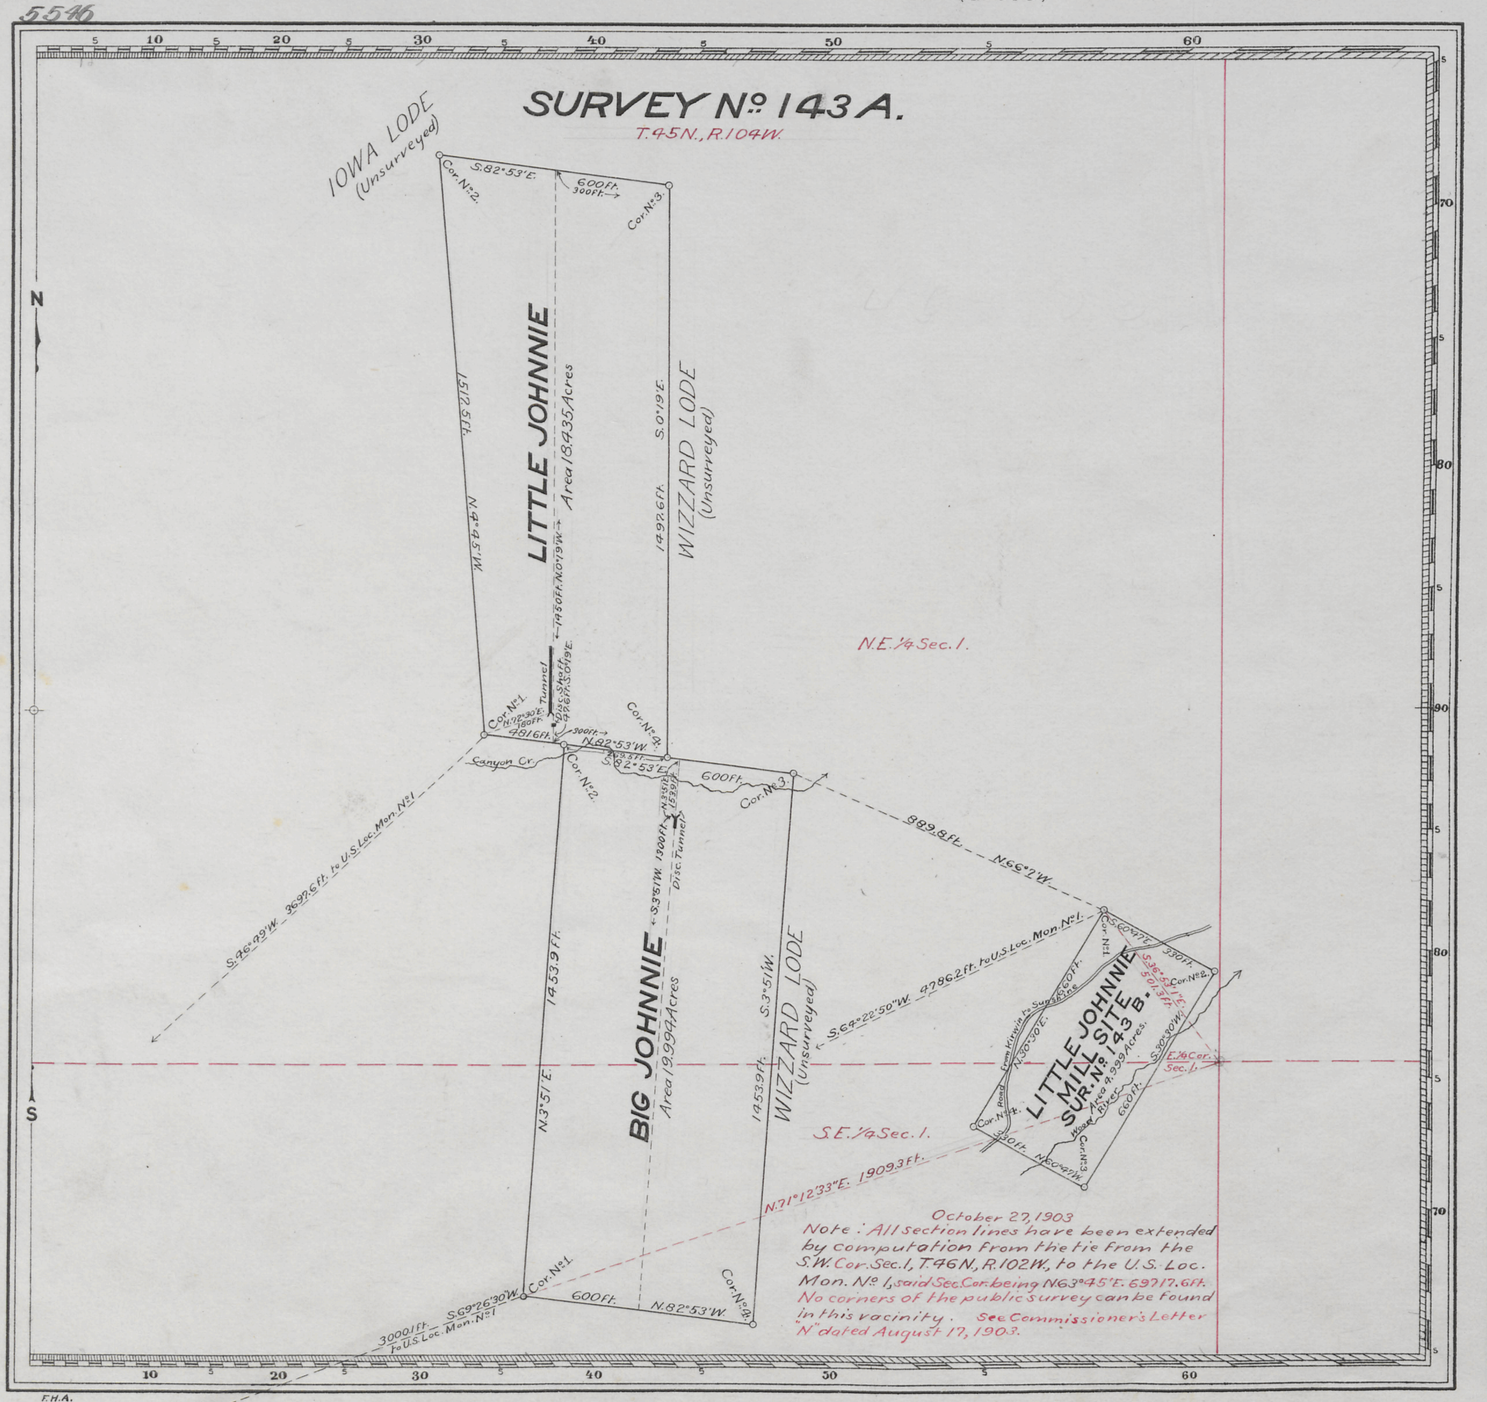

Claim Located Aug. 24, 1897; Sept. 13, 1897; & April 25, 1899

Mineral Survey No. 143 A and B.

L.O.T. No.

Shoshone Land District.

PLAT

OF THE CLAIM OF

John Henry Schnitzel

KNOWN AS THE

LITTLE JOHNNIE AND BIG JOHNNIE LODES, AND LITTLE JOHNNIE MILL SITE

IN WOOD RIVER MINING DISTRICT, BIG HORN COUNTY, WYOMING

Containing an Area of 43.428 Acres.

Scale of 300 Feet to the inch.

Variation 17°55'E.

SURVEYED JULY 15-20, 1901 BY

Albert B. Gidley,

U.S. Deputy Mineral Surveyor,

The Original Field Notes of the Survey of the Mining Claim of John Henry Schnitzel, known as the

LITTLE JOHNNIE AND BIG JOHNNIE LODES, AND LITTLE JOHNNIE MILL SITE

from which this plat has been made under my direction, have been examined and approved, and are on file in this Office; and I hereby certify that they furnish such an accurate description of said Mining Claim as will, if incorporated into a patent, serve fully to identify the premises, and that such reference is made therein to natural objects or permanent monuments as will perpetuate and fix the locus thereof.

I further certify that an amount equal to Five Hundred Dollars worth of labor has been expended or improvements made for each location upon said Mining Claim by claimant or his grantors, and that said improvements consist of

One Disc. Shaft; one Disc. Tunnel; and one Tunnel

that the location of said improvements is correctly shown upon this plat, and that no portion of said labor or improvements has been included in the estimate of expenditures upon any other claim.

And I further certify that this is a correct plat of said Mining Claim made in conformity with said original field notes of the survey thereof, and the same is hereby approved.

U.S. Surveyor General's Office Alpheus P. Hamon

Cheyenne, Wyoming U.S. Surveyor General for

September 27, 1901. Wyoming

143

ENT. NO. 9 NOTES
July 21, 1904
PAT. NO. 39418 V
C. S. NO. 3 P