2

Click Here for Field Notes

66

V

5549

(4-675)

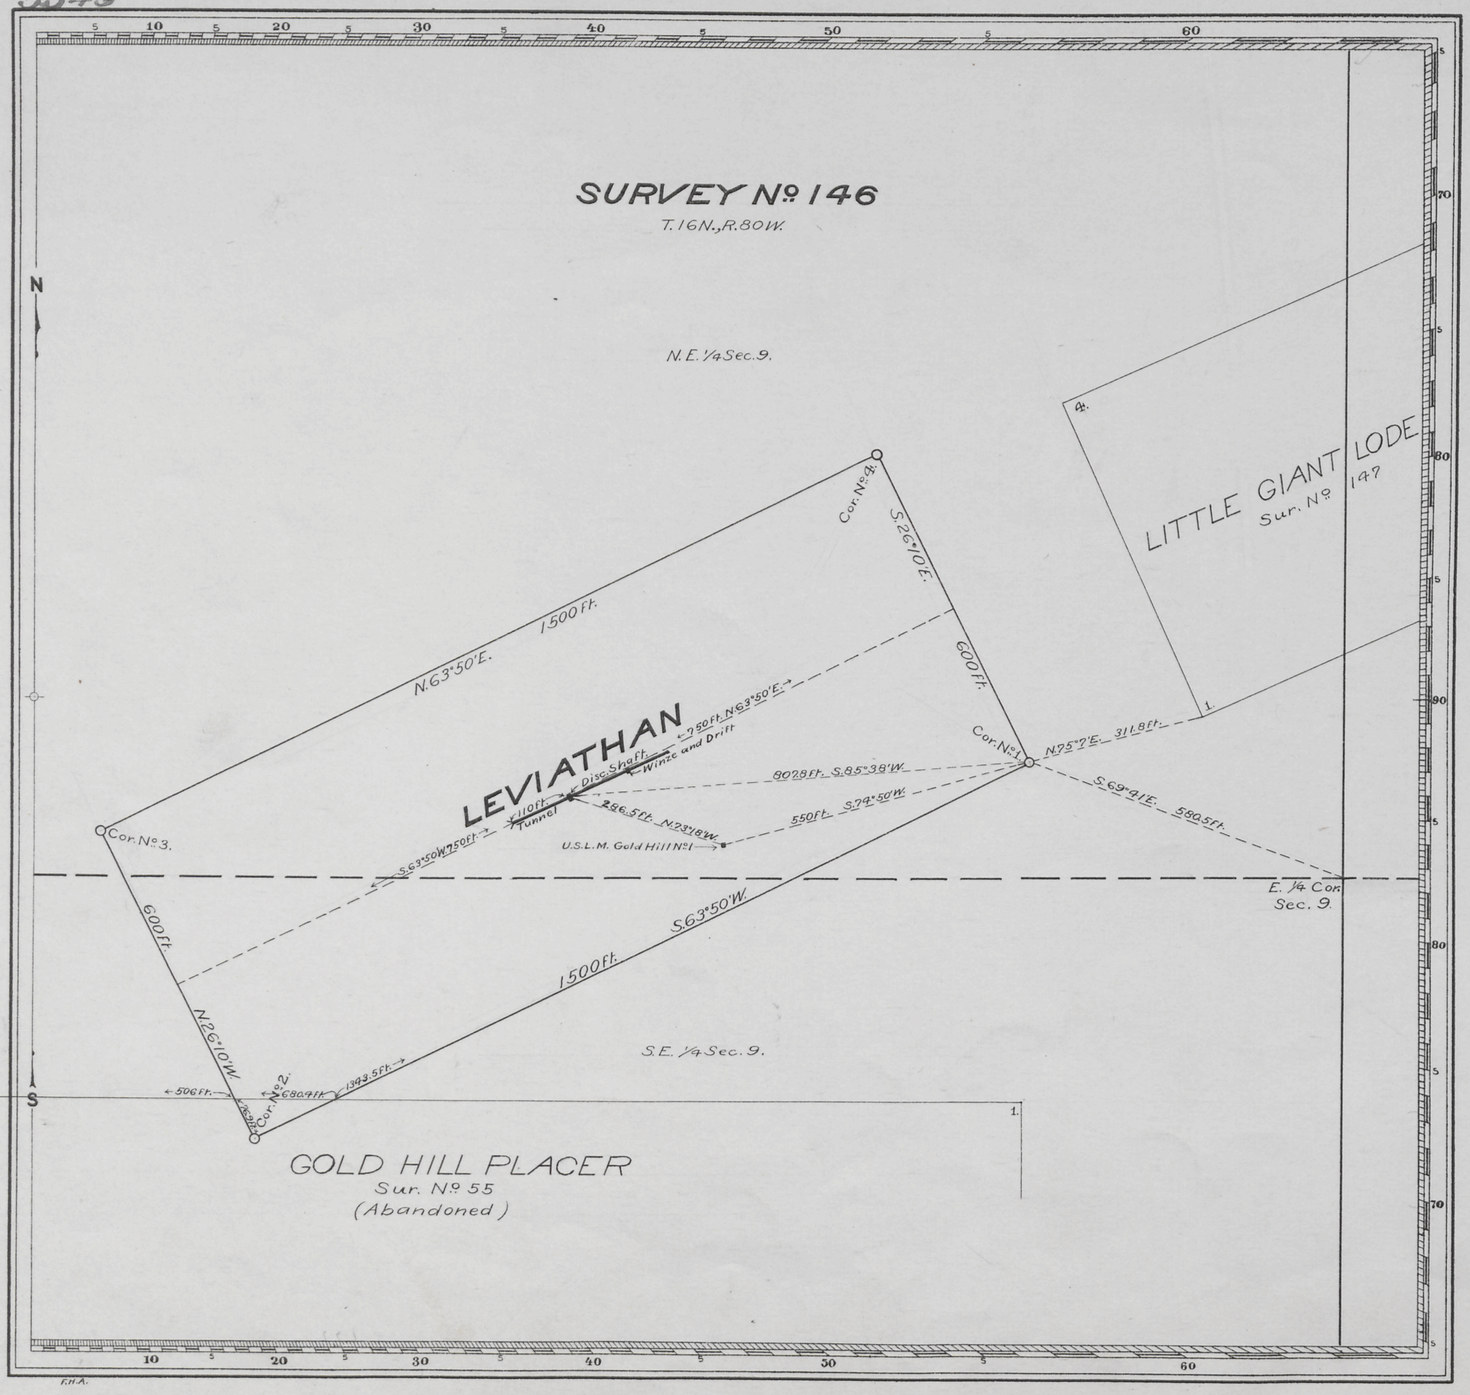

Claim Located May 14, 1896
Amended Location July 25, 1898
Mineral Survey No. 146

Lot No.
Cheyenne Land District.

PLAT

OF THE CLAIM OF

The Wyoming Development and Transportation Co.
KNOWN AS THE

LEVIATHAN LODE

IN UPPER PLATTE MINING DISTRICT,
CARBON COUNTY, WYOMING
Containing an Area of 20.662 Acres.
Scale of 200 Feet to the inch.
Variation 15° 54' E.
SURVEYED JULY 13, 1901 BY
Charles Bellamy,
U.S. Deputy Mineral Surveyor,

The Original Field Notes of the Survey of the Mining Claim of The Wyoming Development and Transportation Co. known as the

LEVIATHAN LODE

from which this plat has been made under my direction, have been examined and approved, and are on file in this office; and I hereby certify that they furnish such an accurate description of said Mining Claim as will, if incorporated into a patent, serve fully to identify the premises, and that such reference is made therein to natural objects or permanent monuments as will perpetuate and fix the locus thereof.

I further certify that Five Hundred Dollars worth of labor has been expended or improvements made upon said Mining Claim by claimant or their grantors, and that said improvements consist of

The Discovery Shaft; one Tunnel; one Winze; and one Drift.

that the location of said improvements is correctly shown upon this plat, and that no portion of said labor or improvements has been included in the estimate of expenditures upon any other claim.

And I further certify that this is a correct plat of said Mining Claim made in conformity with said original field notes of the survey thereof, and the same is hereby approved.

U.S. Surveyor General's Office
Cheyenne, Wyoming
September 30, 1901

Alpheus P. Hanson
U.S. Surveyor General for
Wyoming

I.B.M.

146

ENT. NO. 177 NOTES
Nov. 23, 1903
PAT. NO. 37519 V
C. S. NO. 115 P