Click Here for Field Notes

2

5552

(4-675)

75

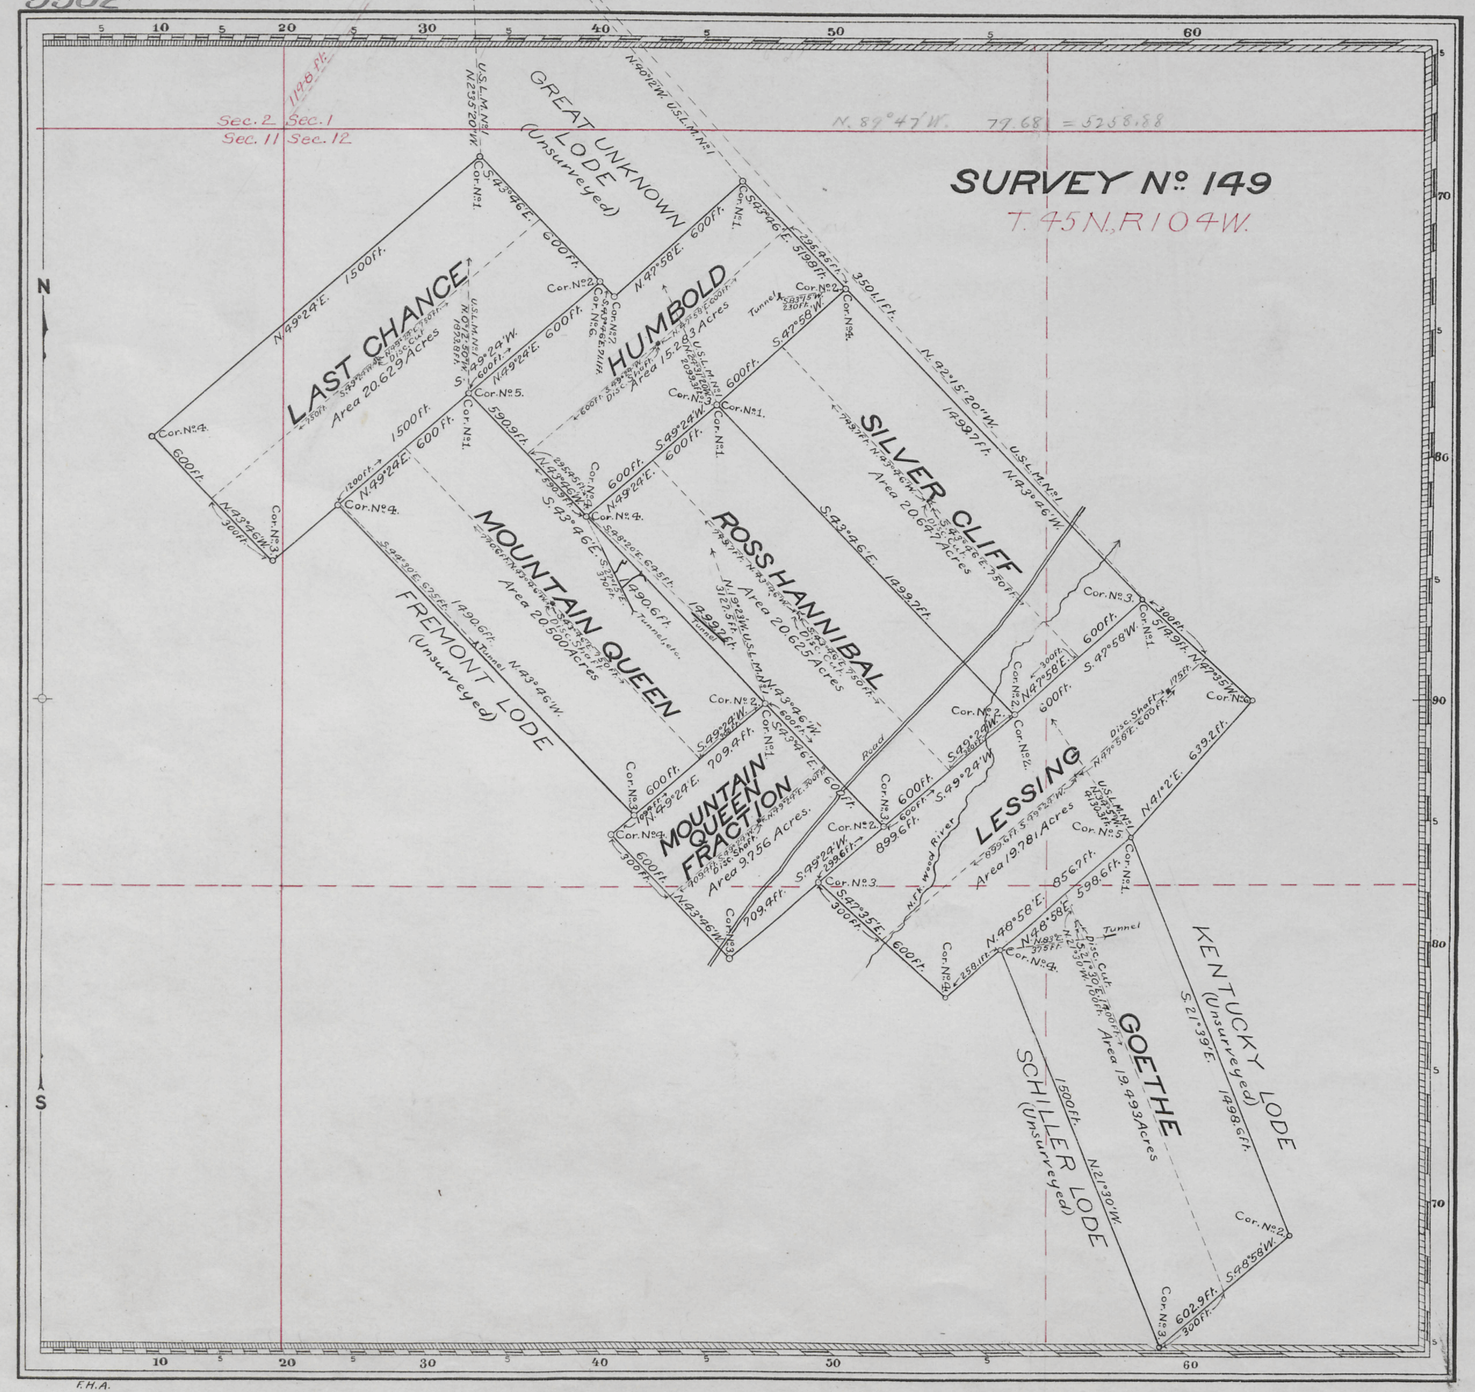

Claim Located June 3, 1901; July 8, 1892; Aug. 5, 1892; July 5, 1892; July 8, 1892; May 30, 1901; Sept. 3, 1892; and Aug. 15, 1892.

Mineral Survey No. 149

L.O.T. No.

Shoshone Land District.

PLAT

OF THE CLAIM OF

John Henry Schnitzel

KNOWN AS THE

LAST CHANCE, HUMBOLD, MOUNTAIN QUEEN, SILVER CLIFF, ROSS HANNIBAL, MOUNTAIN QUEEN FRACTION, LESSING & GOETHE LODES

IN WOOD RIVER MINING DISTRICT, BIG HORN COUNTY, WYOMING

Containing an Area of 146.744 Acres.

Scale of 400 Feet to the inch.

Variation 17°50' E.

SURVEYED JULY 20-29, 1901 BY Albert B. Gidley, U.S. Deputy Mineral Surveyor.

The Original Field Notes of the Survey of the Mining Claim of John Henry Schnitzel known as the LAST CHANCE, HUMBOLD, MOUNTAIN QUEEN, SILVER CLIFF, ROSS HANNIBAL, MOUNTAIN QUEEN FRACTION, LESSING AND GOETHE LODES

from which this plat has been made under my direction have been examined and approved, and are on file in this Office; and I hereby certify that they furnish such an accurate description of said Mining Claim as will, if incorporated into a patent, serve fully to identify the premises, and that such reference is made therein to natural objects or permanent monuments as will perpetuate and fix the locus thereof.

I further certify that Five Hundred Dollars worth of labor has been expended or improvements made upon said Mining Claim by claimant or his grantors, and that said improvements consist of Four Discovery Shafts, four Discovery Cuts, five Tunnels, and two Drifts

that the location of said improvements is correctly shown upon this plat, and that no portion of said labor or improvements has been included in the estimate of expenditures upon any other claim.

And I further certify that this is a correct plat of said Mining Claim made in conformity with said original field notes of the survey thereof, and the same is hereby approved.

U.S. Surveyor General's Office, Cheyenne, Wyoming, December 6, 1901.

Alpheus P. Hanson, U.S. Surveyor General for Wyoming

I.B.M.

149

ENT. NO. 10 NOTES July 21, 1904
PAT. NO. 39419 V
C.S. NO. 6 F