Click Here for Field Notes

2

86

(4-675)

5556

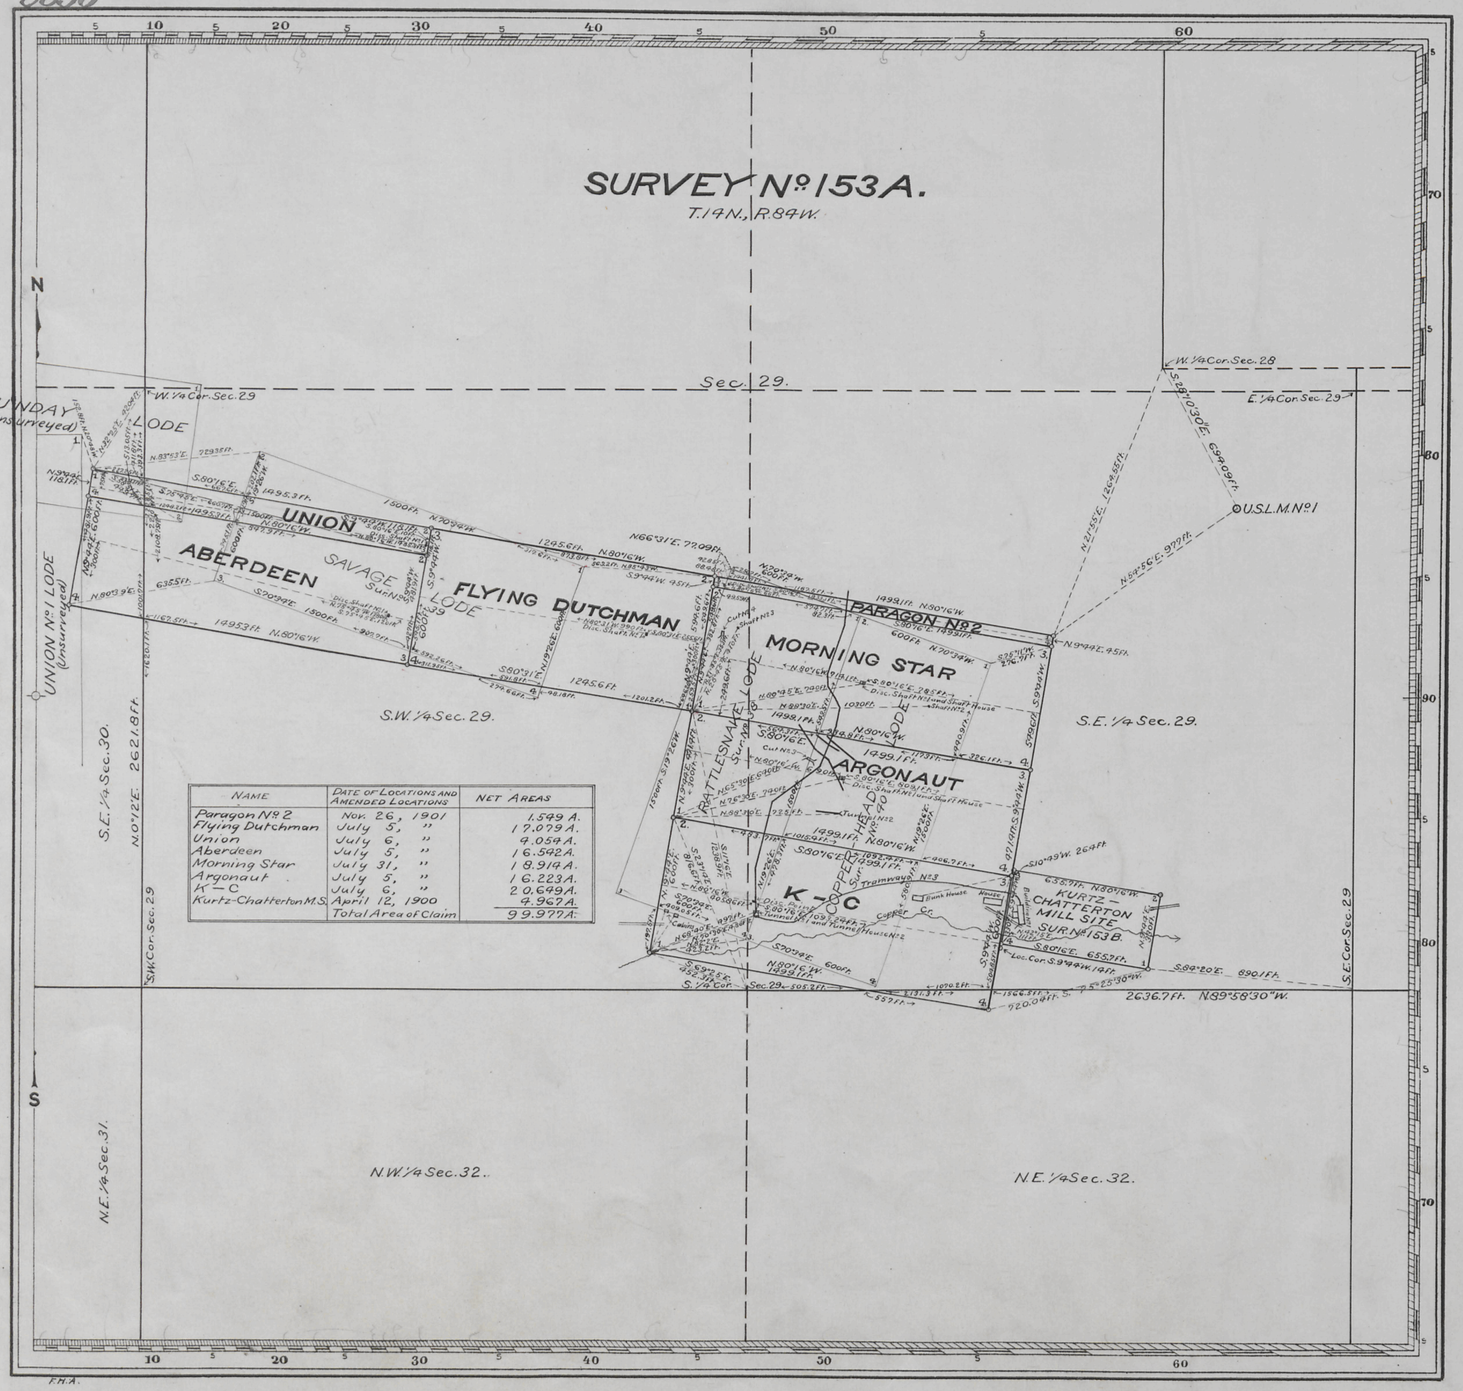

NAME	DATE OF LOCATIONS AND AMENDED LOCATIONS	NET AREAS
Paragon No. 2	Nov. 26, 1901	1.549 A.
Flying Dutchman	July 5, "	17.079 A.
Union	July 6, "	4.054 A.
Aberdeen	July 5, "	16.542 A.
Morning Star	July 31, "	18.914 A.
Argonaut	July 5, "	16.223 A.
K-C	July 6, "	20.649 A.
Kurtz-Chatterton M.S.	April 12, 1900	4.967 A.
	Total Area of Claim	99.977 A.

Claim Located 190

Mineral Survey No. 153A and B.

L.O.T. No.

Cheyenne Land District.

PLAT

OF THE CLAIM OF

The Kurtz-Chatterton Copper Mining Company

KNOWN AS THE

PARAGON No. 2, FLYING DUTCHMAN, UNION, ABERDEEN, MORNING STAR, ARGONAUT AND K-C LODES, AND KURTZ-CHATTERTON MILL SITE

IN UPPER PLATTE MINING DISTRICT, CARBON COUNTY, WYOMING

Containing an Area of 99.977 Acres.

Scale of 500 Feet to the inch.

Variation 15°00'E.

SURVEYED FEBRUARY 12-18, 1902 BY

Frank J. Cramer,

U.S. Deputy Mineral Surveyor,

The Original Field Notes of the Survey of the Mining Claim of The Kurtz-Chatterton Copper Mining Company known as the PARAGON No. 2, FLYING DUTCHMAN, UNION, ABERDEEN, MORNING STAR, ARGONAUT, AND K-C LODES, AND KURTZ-CHATTERTON MILL SITE

from which this plat has been made under my direction, have been examined and approved, and are on file in this Office; and I hereby certify that they furnish such an accurate description of said Mining Claim as will, if incorporated into a patent, serve fully to identify the premises, and that such reference is made therein to natural objects or permanent monuments as will perpetuate and fix the locus thereof.

I further certify that an amount equal to Five Hundred Dollars worth of labor has been expended or improvements made for each location upon said Mining Claim by claimants or their grantors, and that said improvements consist of Six Discovery Shafts, one Disc. Drift, two Shafts, two Shaft Houses, two Tunnels, one Tunnel House, two Cuts, six Drifts, one Tramway, & one Concentrator that the location of said improvements is correctly shown upon this plat, and that no portion of said labor or improvements has been included in the estimate of expenditures upon any other claim.

And I further certify that this is a correct plat of said Mining Claim made in conformity with said original field notes of the survey thereof, and the same is hereby approved.

U.S. Surveyor General's Office Alpheus S. Hansen

Cheyenne, Wyoming U.S. Surveyor General for

April 22, 1902 Wyoming

M.

153

ENT. NO. 130 NOTES

PAT. NO. Jan 25, 1904 37856

C. S. NO. 100 P