2

Click Here for Field Notes

82.

(4-675)

5559

SURVEY No. 156

T. 14 N. R. 79 W.

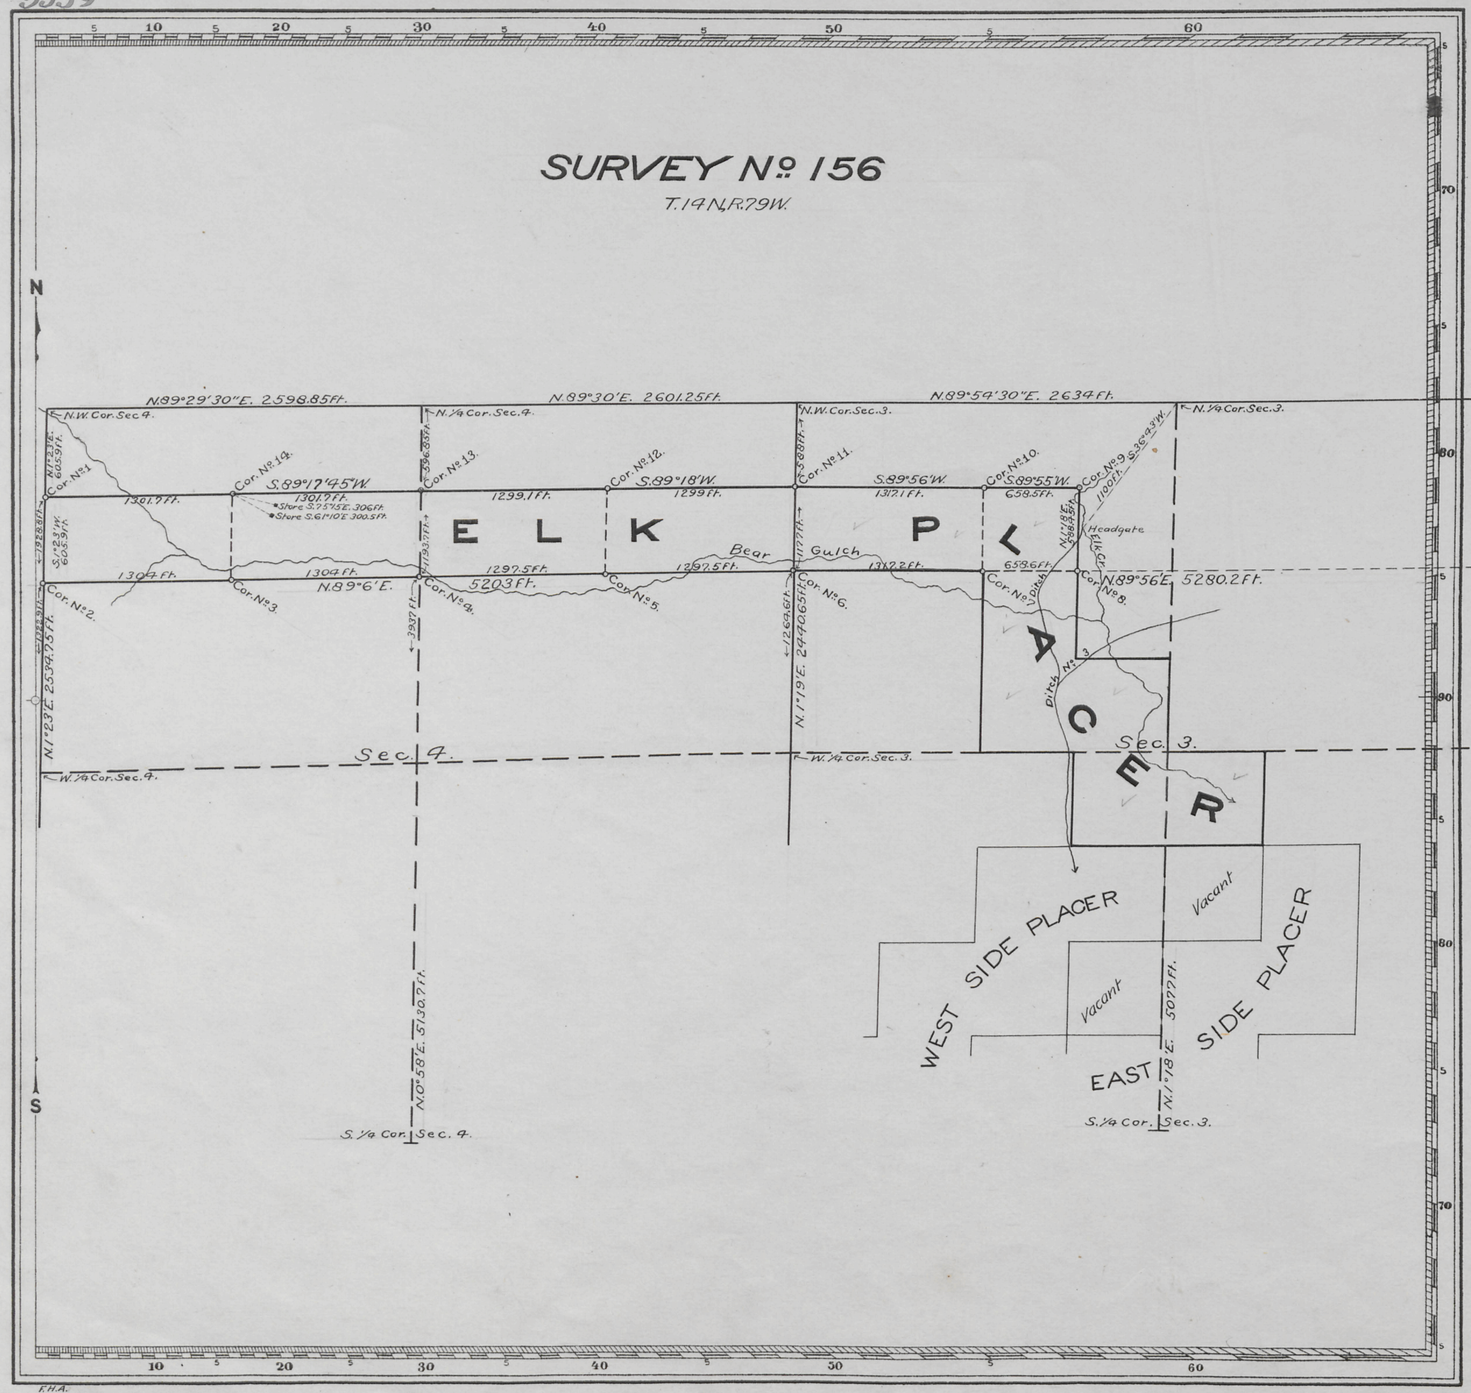

Claim Located August 8, 1896

Mineral Survey No. 156

L. O. T. No.

Cheyenne Land District.

PLAT

OF THE CLAIM OF

The Albany Placer Mining Company

KNOWN AS THE

ELK PLACER

IN DOUGLAS CREEK MINING DISTRICT, ALBANY COUNTY, WYOMING

Containing an Area of 147.91 Acres.

Scale of 800 Feet to the inch.

Variation 15°10' - 15°24' E.

SURVEYED NOVEMBER 1 - DECEMBER 31, 1901 BY

Charles Bellamy,

U.S. Deputy Mineral Surveyor.

The Original Field Notes of the Survey of the Mining Claim of The Albany Placer Mining Company known as the

ELK PLACER

from which this plat has been made under my direction, have been examined and approved, and are on file in this Office; and I hereby certify that they furnish such an accurate description of said Mining Claim as will, if incorporated into a patent, serve fully to identify the premises, and that such reference is made therein to natural objects or permanent monuments as will perpetuate and fix the locus thereof.

I further certify that Five Hundred Dollars worth of labor has been expended or improvements made upon said Mining Claim by claimants and or their grantors, and that said improvements consist of

Twenty-six Prospect Holes, and two Ditches

that the location of said improvements is correctly shown upon this plat, and that no portion of said labor or improvements has been included in the estimate of expenditures upon any other claim.

And I further certify that this is a correct plat of said Mining Claim made in conformity with said original field notes of the survey thereof, and the same is hereby approved.

U.S. Surveyor General's Office, Cheyenne, Wyoming, February 7, 1902

Alpheus P. Hanson
U.S. Surveyor General for Wyoming

F.H.A.

I.B.M.

156

ENT. NO. 209 NOTES
June 30, 1905
PAT. NO. 41032 V.
C. S. NO. 143 P. 249