Click Here for Field Notes

2

5564

(4-675)

88

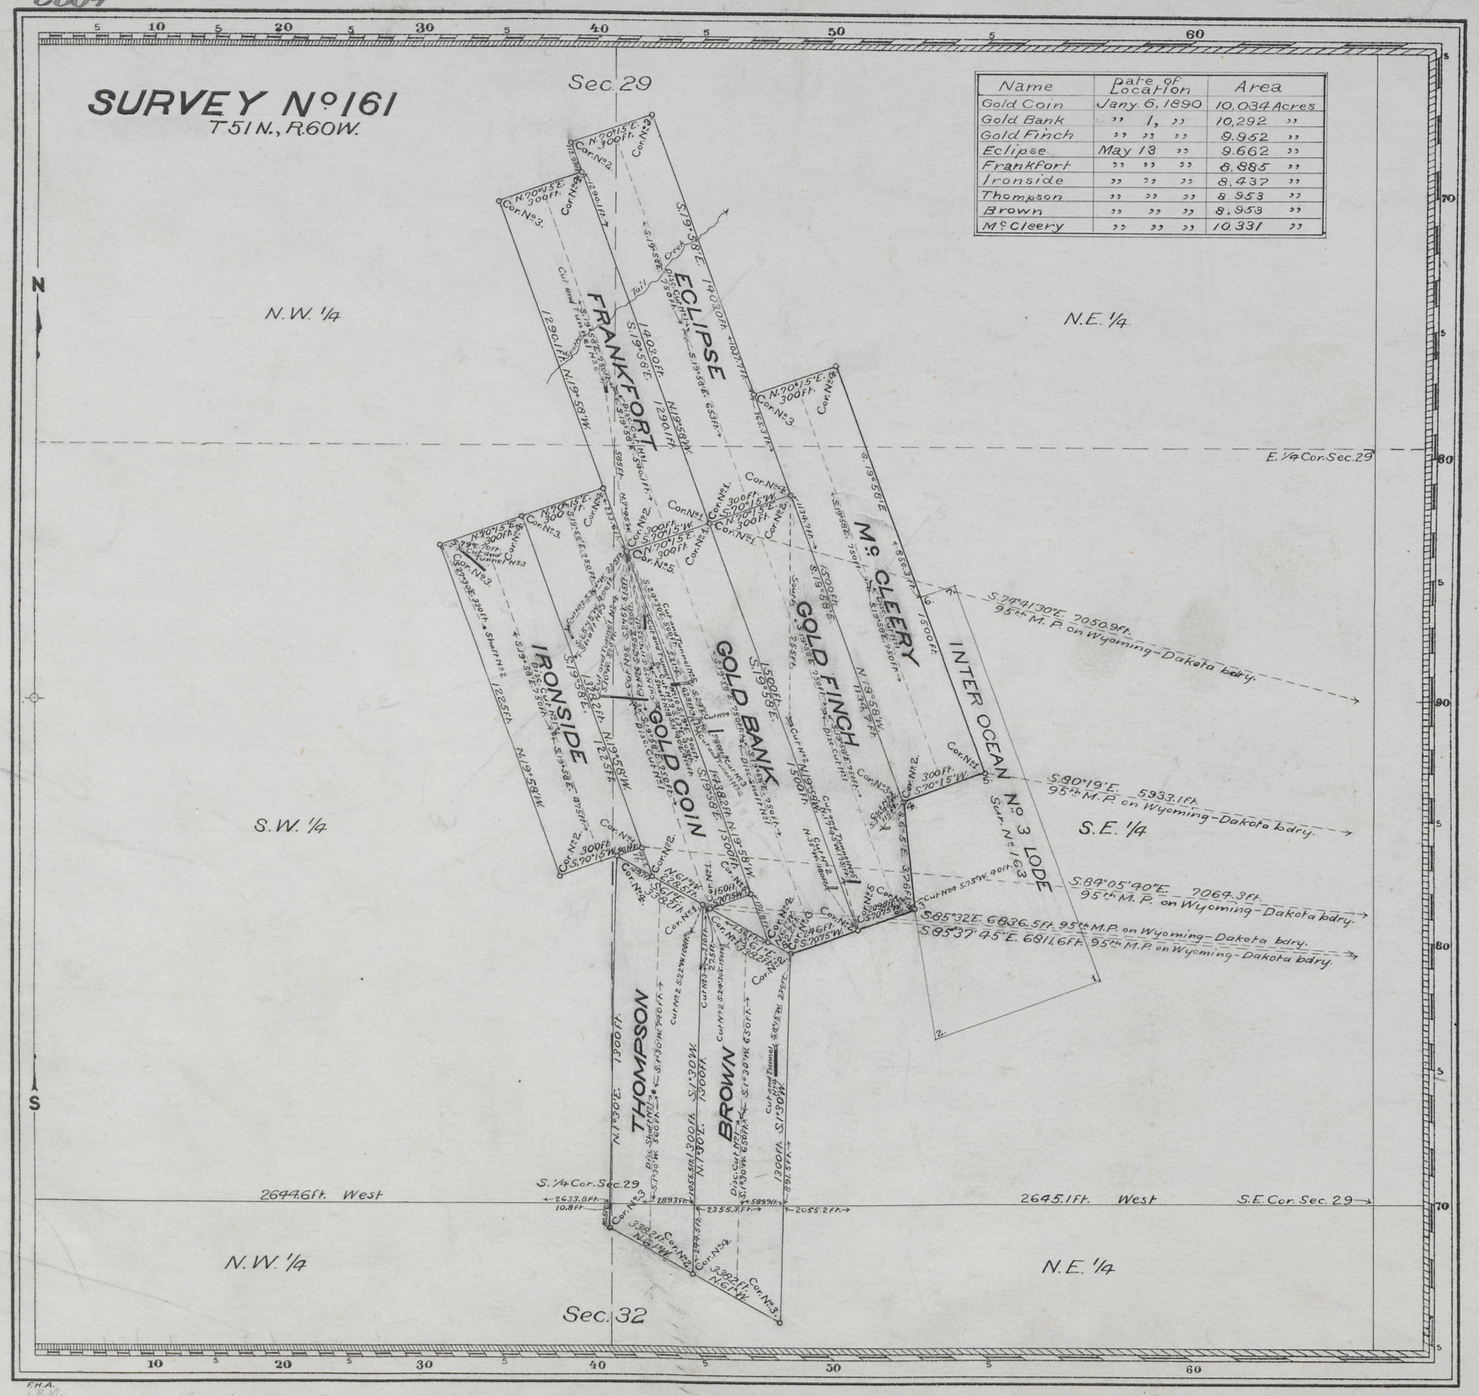


| Name | Date of Location | Area |
|---|---|---|
| Gold Coin | Jany 6, 1890 | 10.034 Acres |
| Gold Bank | " 1, " | 10.292 " |
| Gold Finch | " " " | 9.952 " |
| Eclipse | May 13 " | 9.662 " |
| Frankfort | " " " | 8.885 " |
| Ironside | " " " | 8.437 " |
| Thompson | " " " | 8.953 " |
| Brown | " " " | 8.953 " |
| Mc Cleery | " " " | 10.331 " |

Claim Located 1

Mineral Survey Nº 161

L.O.T. Nº

CROOK Land District.

# PLAT

OF THE CLAIM OF

Estate of Geo. E. Fisher, deceased, M.D. Finch, Charles J. Finch and L.D. Bailor.

KNOWN AS THE

**GOLD COIN, GOLD BANK, GOLD FINCH ECLIPSE, FRANKFORT, IRONSIDE. THOMPSON, BROWN and McCLEERY LODES**

IN HURRICANE MINING DISTRICT,

CROOK COUNTY, WYOMING

Containing an Area of 85.499 Acres.

Scale of 400 Feet to the inch.

Variation 1°16' E to 16°14' E

SURVEYED Oct. 30 – Nov. 3 1901 BY

Albert D. Wilson,

U.S. Deputy Mineral Surveyor,

The Original Field Notes of the Survey of the Mining Claim of Estate of Geo. E. Fisher, deceased, M.D. Finch Charles J. Finch and L.D. Bailor. known as the

GOLD COIN, GOLD BANK, GOLD FINCH, ECLIPSE, FRANKFORT, IRONSIDE, THOMPSON, BROWN and McCLEERY LODES

from which this plat has been made under my direction, have been examined and approved, and are on file in this Office; and I hereby certify that they furnish such an accurate description of said Mining Claim as will, if incorporated into a patent, serve fully to identify the premises, and that such reference is made therein to natural objects or permanent monuments as will perpetuate and fix the locus thereof.

I further certify that Five Hundred Dollars worth of labor has been expended or improvements made upon said Mining Claim by claimants (an amount equal to for each location) or their grantors, and that said improvements consist of

Seven Discovery Cuts, two Discovery Shafts, twenty-one Cuts, eight Tunnels, three Shafts and one Pit

that the location of said improvements is correctly shown upon this plat, and that no portion of said labor or improvements has been included in the estimate of expenditures upon any other claim.

And I further certify that this is a correct plat of said Mining Claim made in conformity with said original field notes of the survey thereof, and the same is hereby approved.

U.S. Surveyor General's Office
Cheyenne, Wyoming
May 3, 1902

Alpheus P. Hanson
U.S. Surveyor General for
Wyoming

161

ENT. NO. ..... NOTES March 5, 1908
PAT. NO. 41342 V .....
C. S. NO. 140 P .....