2

[Click Here for Field Notes]

(4-675)

5568

I hereby certify that the area of the Rainbow lode location in conflict with the Spalding lode claim is 4.180 acres, and is described as follows, viz.; Beginning at Cor. No. 2, Rainbow Lode; thence N.73°44'W. 1500ft.; thence S.16°16'W. 122.9ft.; thence S.73°51'E. 1500 ft.; thence N.16°16'E. 119.85ft. to place of beginning. Cheyenne, Wyoming, February 1, 1905.

Alpheus P. Hanson
U.S. Surv. Genl. for Wyo.

SURVEY No. 165

T.14N., R.86W.

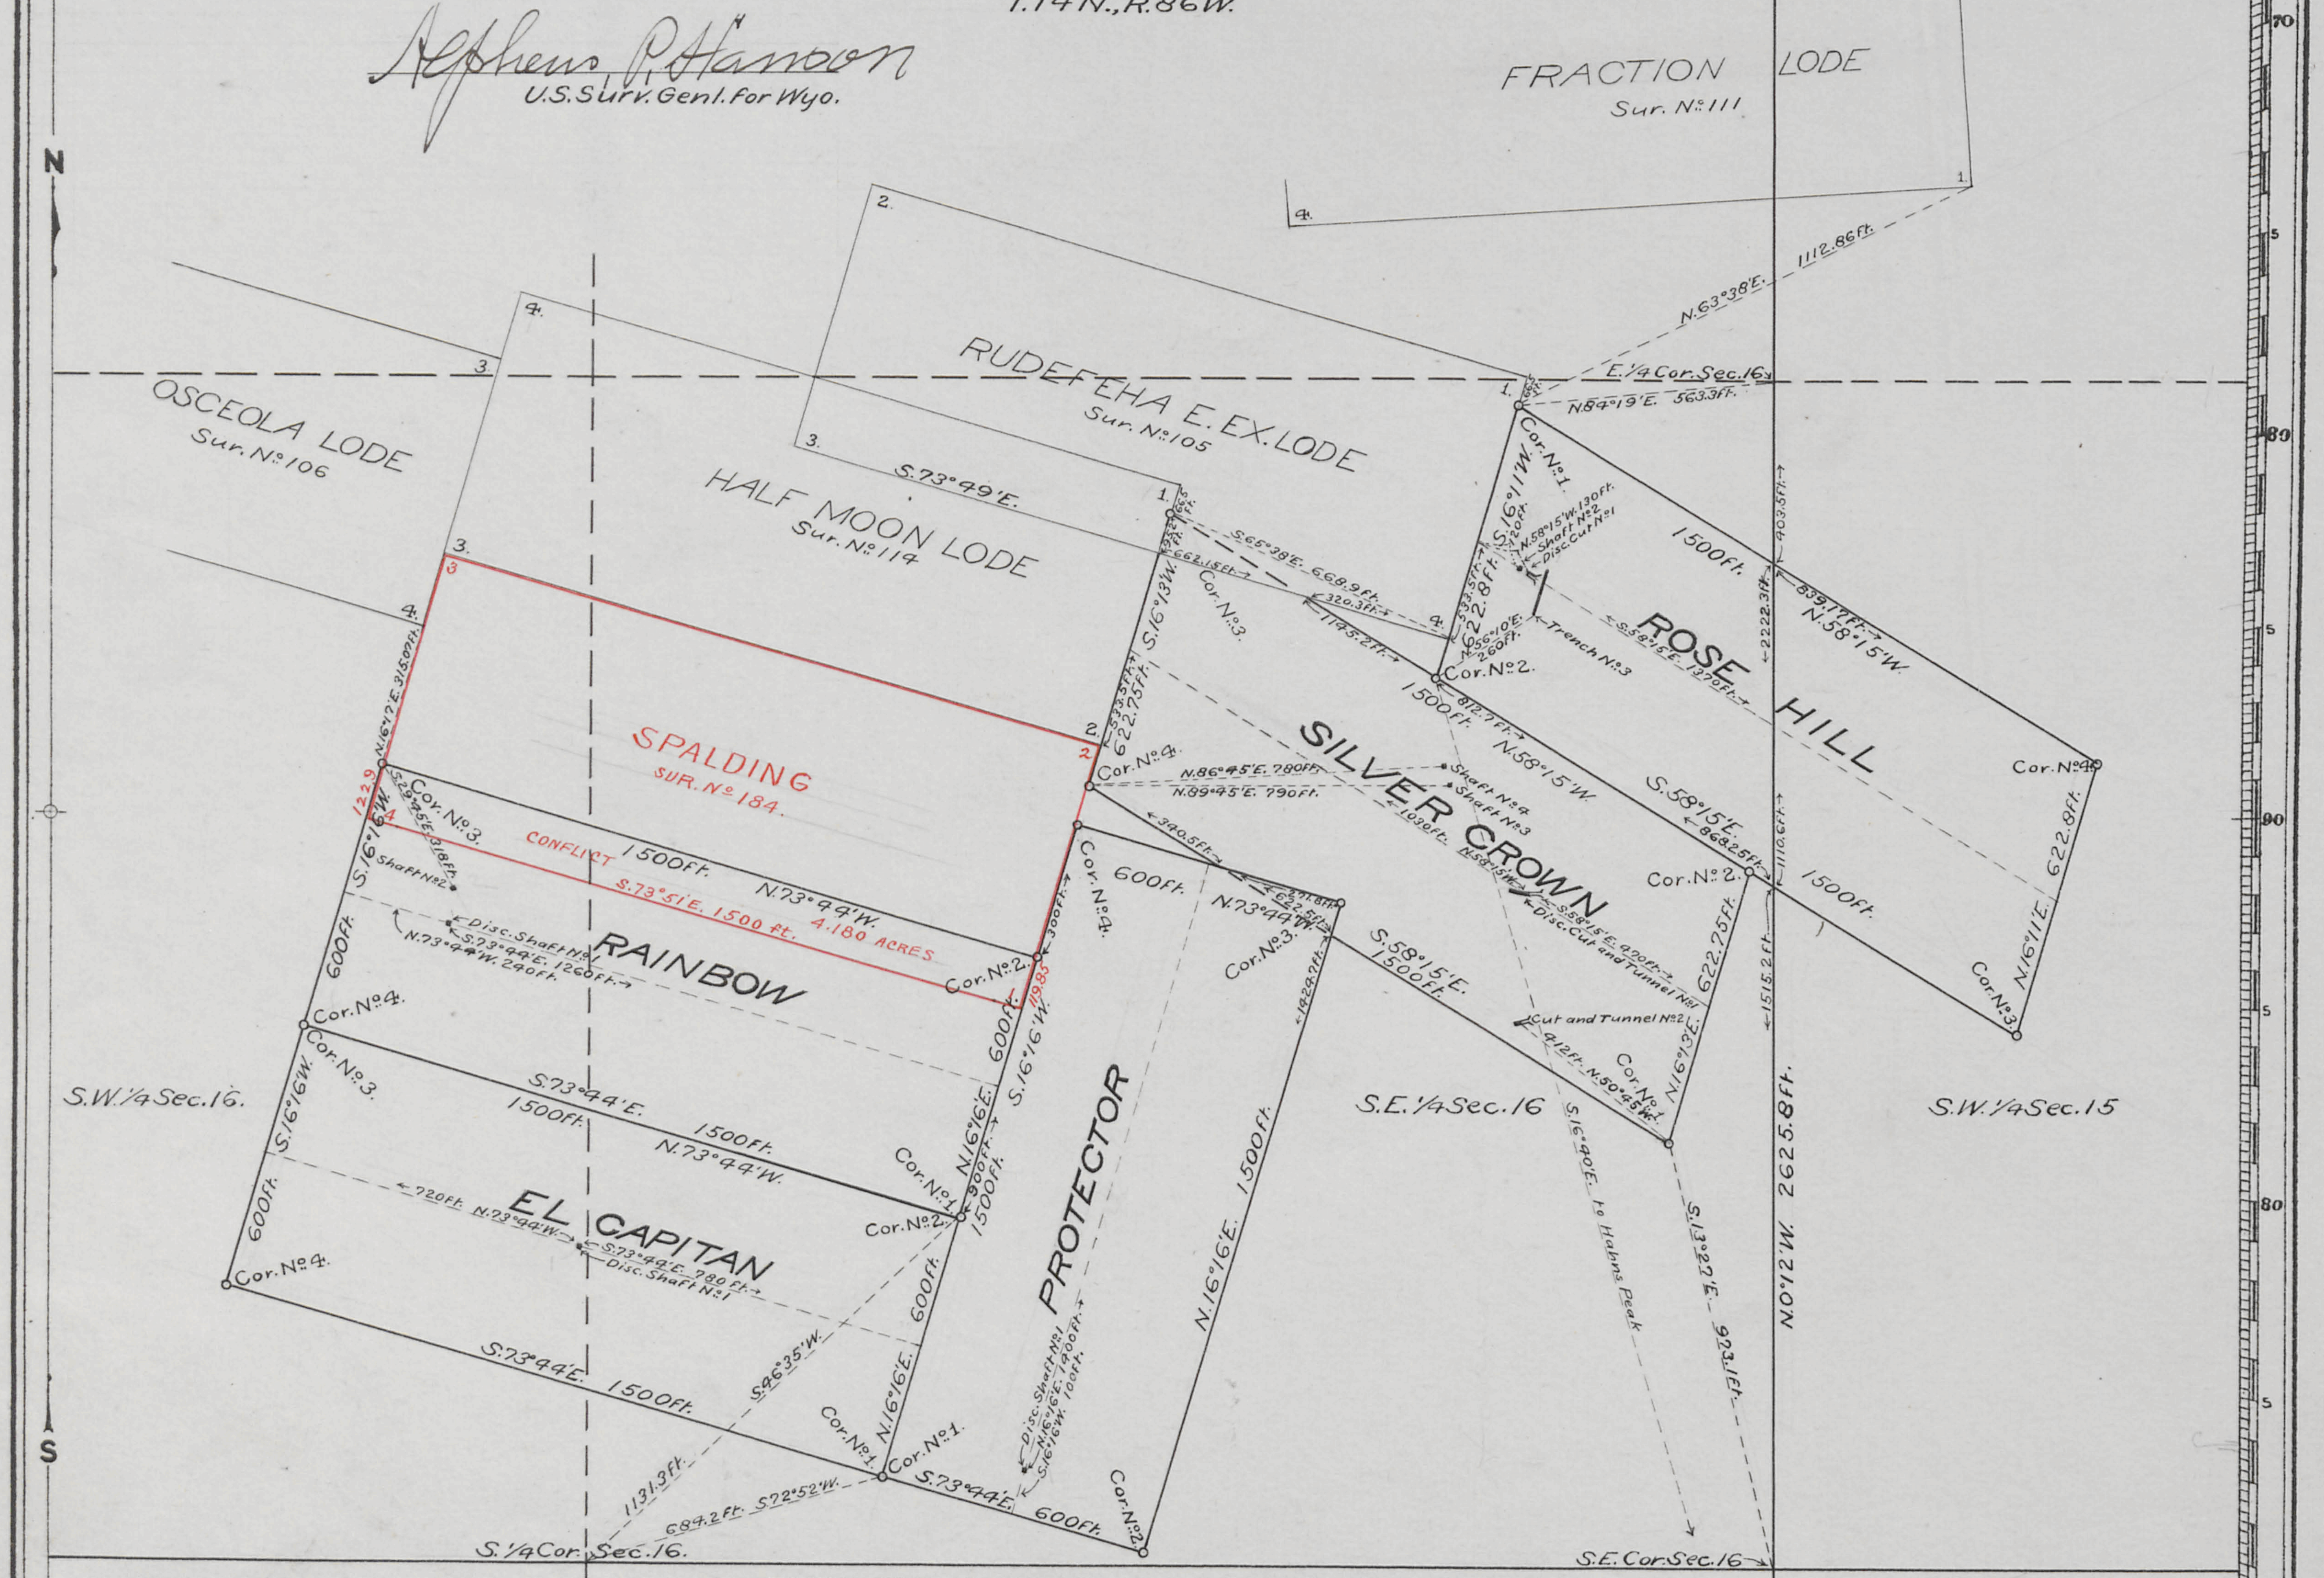

NAME	AMENDED LOCATION	NET AREA
Rose Hill	October 1, 1901	20.661 Acres
Silver Crown	" " "	20.048 "
Protector	" " "	20.661 "
El Capitan	" " "	20.661 "
Rainbow	" " "	~~20.661~~ 16.481 "

Orig.

91
91.
V

Appln. # 161
Sept. 15, 1902

Claim Located 18

Mineral Survey No. 165

LOT No.

Cheyenne Land District.

PLAT

OF THE CLAIM OF

The Battle Lake Consolidated Copper Company

KNOWN AS THE

ROSE HILL, SILVER CROWN, PROTECTOR, EL CAPITAN AND RAINBOW LODES

IN BRIDGER MINING DISTRICT,
CARBON COUNTY, WYOMING.
Containing an Area of ~~102.692~~ 98.512 Acres.
Scale of 400 Feet to the inch.
Variation 15°15'E.
SURVEYED NOVEMBER 1-7, 1901 BY
T. Russell Countryman,
U.S. Deputy Mineral Surveyor,

The Original Field Notes of the Survey of the Mining Claim of The Battle Lake Consolidated Copper Company known as the Rose Hill, Silver Crown, Protector, El Capitan and Rainbow Lodes

C.S.

from which this plat has been made under my direction, have been examined and approved, and are on file in this Office; and I hereby certify that they furnish such an accurate description of said Mining Claim as will, if incorporated into a patent, serve fully to identify the premises, and that such reference is made therein to natural objects or permanent monuments as will perpetuate and fix the locus thereof.

I further certify that an amount equal to Five Hundred Dollars worth of labor has been expended or improvements made for each location upon said Mining Claim by claimant or its grantors, and that said improvements consist of Two Discovery Cuts, three Discovery Shafts, four Shafts, one Trench, two Tunnels and one Cut

that the location of said improvements is correctly shown upon this plat, and that no portion of said labor or improvements has been included in the estimate of expenditures upon any other claim.

And I further certify that this is a correct plat of said Mining Claim made in conformity with said original field notes of the survey thereof, and the same is hereby approved.

U.S. Surveyor General's Office
Cheyenne, Wyoming
May 14, 1902

Alpheus P. Hanson
U.S. Surveyor General for Wyoming

M.

ENT. NO. 135 NOTES
PAT. NO. 3/1/1905 40714 V
C. S. NO. 57 P

165

#57