3

Click Here for Field Notes

(4-675)

5577

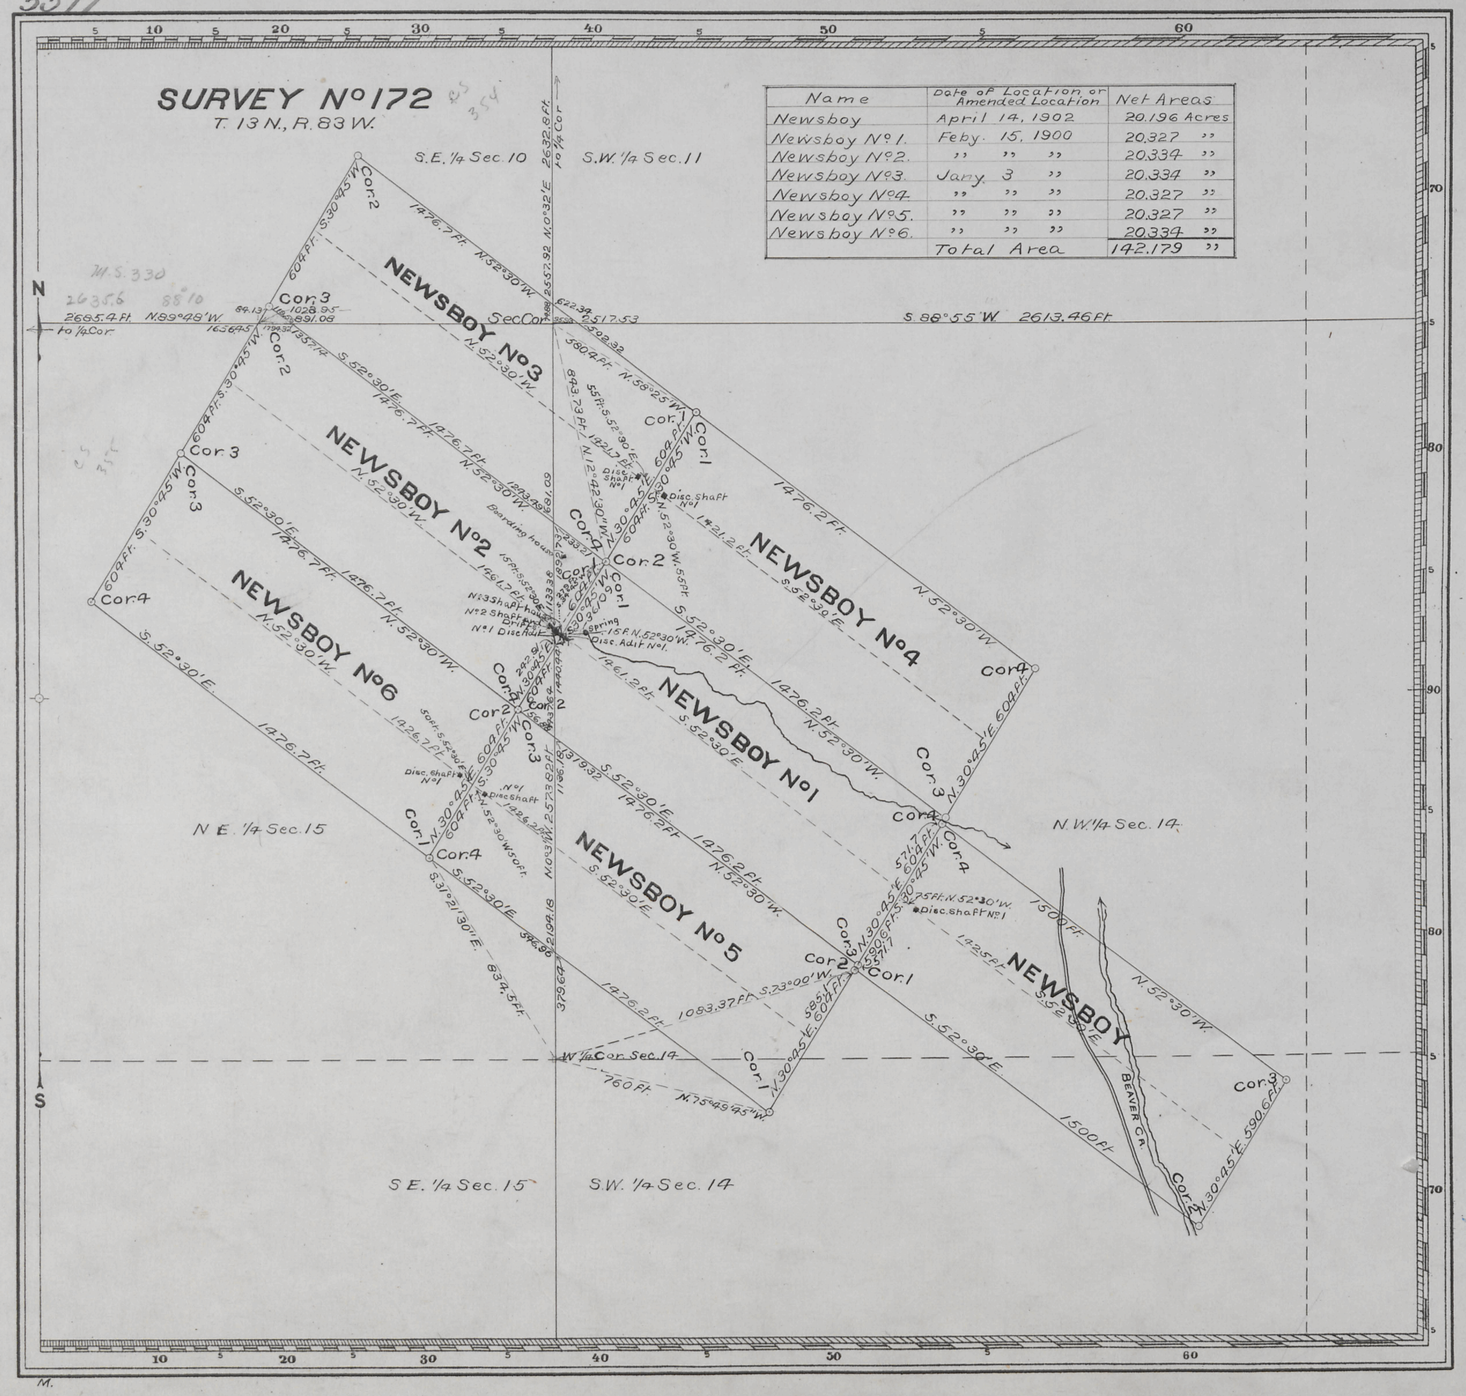

Name	Date of Location or Amended Location	Net Areas
Newsboy	April 14, 1902	20.196 Acres
Newsboy No 1.	Feby. 15, 1900	20.327 "
Newsboy No 2.	" " "	20.334 "
Newsboy No 3.	Jany. 3 "	20.334 "
Newsboy No 4.	" " "	20.327 "
Newsboy No 5.	" " "	20.327 "
Newsboy No 6.	" " "	20.334 "
	Total Area	142.179 "

Claim Located 190

Mineral Survey No 172

L.O.T. No

Cheyenne Land District.

PLAT

OF THE CLAIM OF

THE NEWSBOY COPPER MINING COMPANY

KNOWN AS THE

NEWSBOY, NEWSBOY No 1, NEWSBOY No 2, NEWSBOY No 3, NEWSBOY No 4, NEWSBOY No 5 and NEWSBOY No 6 LODES

IN UPPER PLATTE MINING DISTRICT, CARBON COUNTY, WYOMING

Containing an Area of 142.179 Acres.

Scale of 400 Feet to the inch.

Variation 15°10' E

SURVEYED April 24-27 1902 BY T Russell Countryman, U.S. Deputy Mineral Surveyor,

The Original Field Notes of the Survey of the Mining Claim of The Newsboy Copper Mining Company known as the Newsboy, Newsboy No 1, Newsboy No 2 Newsboy No 3, Newsboy No 4, Newsboy No 5 and Newsboy No 6 Lodes

from which this plat has been made under my direction, have been examined and approved, and are on file in this Office; and I hereby certify that they furnish such an accurate description of said Mining Claim as will, if incorporated into a patent, serve fully to identify the premises, and that such reference is made therein to natural objects or permanent monuments as will perpetuate and fix the locus thereof.

I further certify that an amount equal to Five Hundred Dollars worth of labor has been expended or improvements made for each location upon said Mining Claim by claimant or its grantors, and that said improvements consist of Five Discovery Shafts, two Discovery Adits, one Shaft with two Drifts and one Shafthouse, whim and Blacksmiths outfit.

that the location of said improvements is correctly shown upon this plat, and that no portion of said labor or improvements has been included in the estimate of expenditures upon any other claim.

And I further certify that this is a correct plat of said Mining Claim made in conformity with said original field notes of the survey thereof, and the same is hereby approved.

U.S. Surveyor General's Office Alpheus P. Hansen

Cheyenne, Wyo. U.S. Surveyor General for

July 26, 1902 Wyoming

ENT. NO. 133 NOTES May 16, 1904.

PAT. NO. 38845 V

C. S. NO. 192.5 P

172