Click Here for Field Notes

2

84

5579

(4-675)

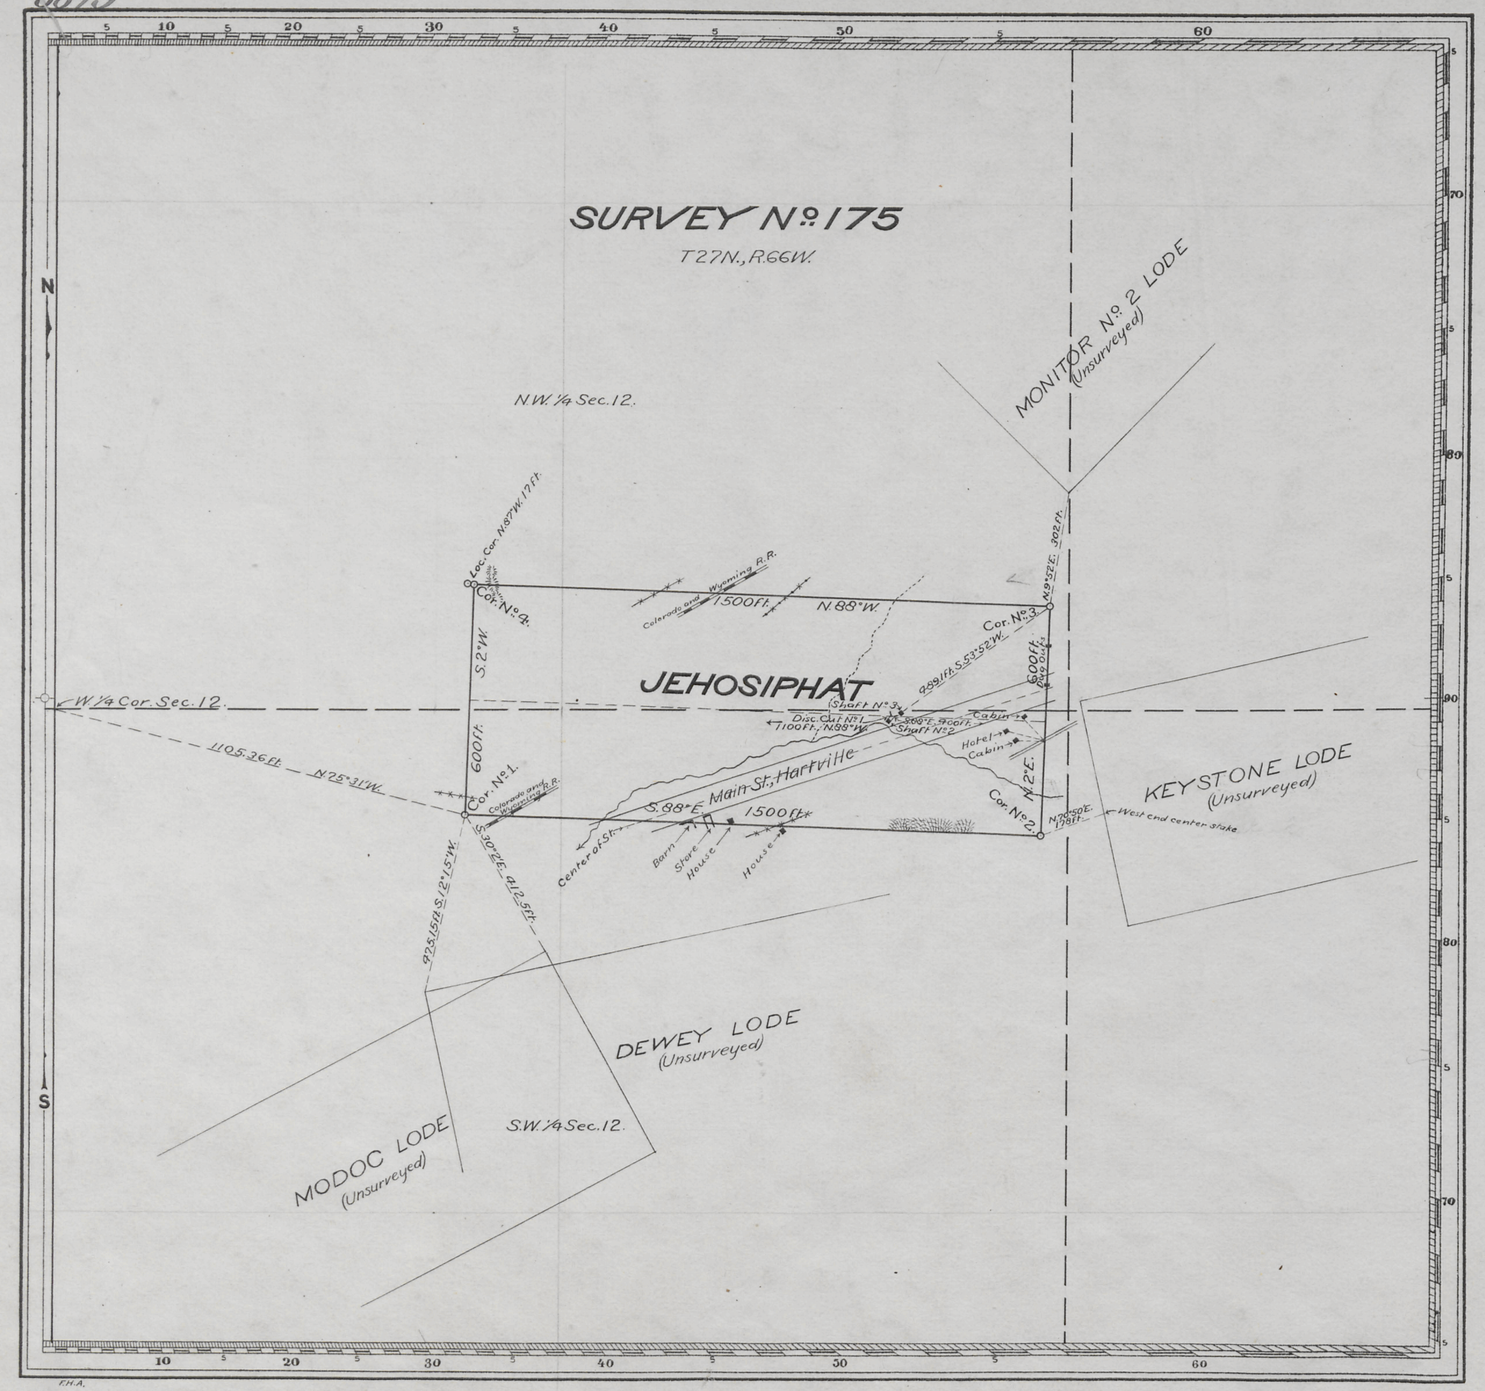

Claim Located as Amended February 4, 1902

Mineral Survey No. 175

Lot No.

Cheyenne Land District.

PLAT

OF THE CLAIM OF

Charles Wright and John Shaw

KNOWN AS THE

JEHOSIPHAT LODE

IN PLATTE CANON MINING DISTRICT,
LARAMIE COUNTY, WYOMING

Containing an Area of 20.66 Acres.

Scale of 300 Feet to the inch.

Variation 14° 51' E.

SURVEYED FEBRUARY 7-8, 1902 BY

Edward F. Stahle,

U.S. Deputy Mineral Surveyor,

The Original Field Notes of the Survey of the Mining Claim of Charles Wright and John Shaw known as the

JEHOSIPHAT LODE

from which this plat has been made under my direction have been examined and approved, and are on file in this Office; and I hereby certify that they furnish such an accurate description of said Mining Claim as will, if incorporated into a patent, serve fully to identify the premises, and that such reference is made therein to natural objects or permanent monuments as will perpetuate and fix the locus thereof.

I further certify that Five Hundred Dollars worth of labor has been expended or improvements made upon said Mining Claim by claimants or their grantors, and that said improvements consist of

The Discovery Cut and two Shafts

that the location of said improvements is correctly shown upon this plat, and that no portion of said labor or improvements has been included in the estimate of expenditures upon any other claim.

And I further certify that this is a correct plat of said Mining Claim made in conformity with said original field notes of the survey thereof, and the same is hereby approved.

U.S. Surveyor General's Office
Cheyenne, Wyoming
March 4, 1902.

Alpheus P. Hanson
U.S. Surveyor General for
Wyoming

For corrected course & distances see field notes of Min. Sur. 419 (Good Luck - approved Jan. 23, 1909) and Min. Sur. 420 (Monitor - approved Feb. 1, 1909)

175

ENT. NO. 259 04814 NOTES
PAT. NO. 1087 87
C. S. NO. 161 P