Click Here for Field Notes

2

(4-675)

95

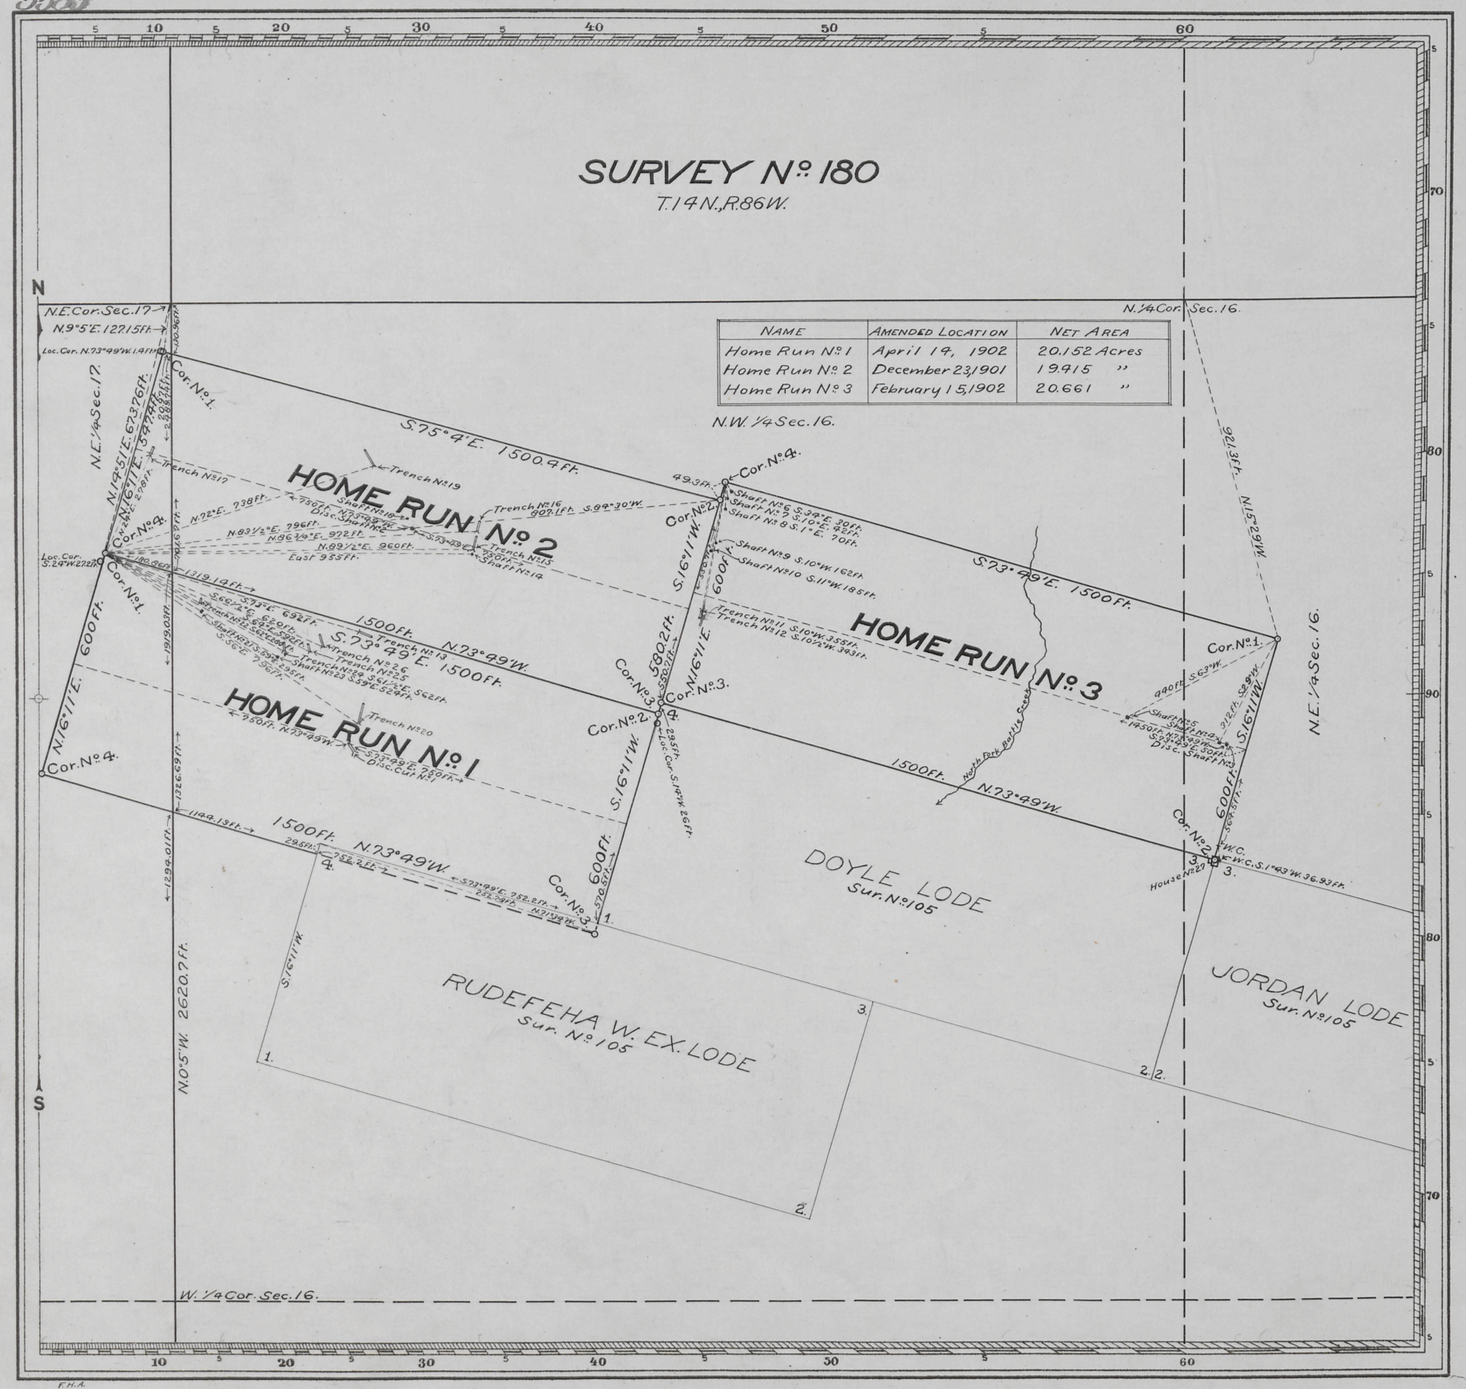

NAME	AMENDED LOCATION	NET AREA
Home Run No. 1	April 19, 1902	20.152 Acres
Home Run No. 2	December 23, 1901	19.915 "
Home Run No. 3	February 15, 1902	20.661 "

Claim Located 190

Mineral Survey No. 180

L.O.T. No.

Cheyenne Land District.

PLAT

OF THE CLAIM OF

A.L. Bohrer, A.H. Oldman and Adolph Fehringer

KNOWN AS THE

HOME RUN No. 1, HOME RUN No. 2 AND HOME RUN No. 3 LODES

IN BATTLE LAKE MINING DISTRICT, CARBON COUNTY, WYOMING

Containing an Area of 60.228 Acres.

Scale of 300 Feet to the inch.

Variation 15°35'E.

SURVEYED APRIL 25-26, 1902 BY Robert Z. McCoy, U.S. Deputy Mineral Surveyor,

The Original Field Notes of the Survey of the Mining Claim of A.L. Bohrer, A.H. Oldman and Adolph Fehringer known as the

Home Run No. 1, Home Run No. 2 and Home Run No. 3 Lodes

from which this plat has been made under my direction have been examined and approved, and are on file in this Office; and I hereby certify that they furnish such an accurate description of said Mining Claim as will, if incorporated into a patent, serve fully to identify the premises, and that such reference is made therein to natural objects or permanent monuments as will perpetuate and fix the locus thereof.

I further certify that Five Hundred Dollars worth of labor has been expended or improvements made upon said Mining Claim by claimants (an amount equal to for each location) or their grantors, and that said improvements consist of

One Discovery Cut, two Discovery Shafts, eleven Shafts and twelve Trenches

that the location of said improvements is correctly shown upon this plat, and that no portion of said labor or improvements has been included in the estimate of expenditures upon any other claim.

And I further certify that this is a correct plat of said Mining Claim made in conformity with said original field notes of the survey thereof, and the same is hereby approved.

U.S. Surveyor General's Office, Cheyenne, Wyoming, May 21, 1902

Alpheus P. Hunsaker
U.S. Surveyor General for Wyoming

180

ENT. NO. 179 NOTES July 21, 1904
PAT. NO. 3841 V
C. S. NO. 57 P