Click Here for Field Notes

2

100

(4-675)

5585

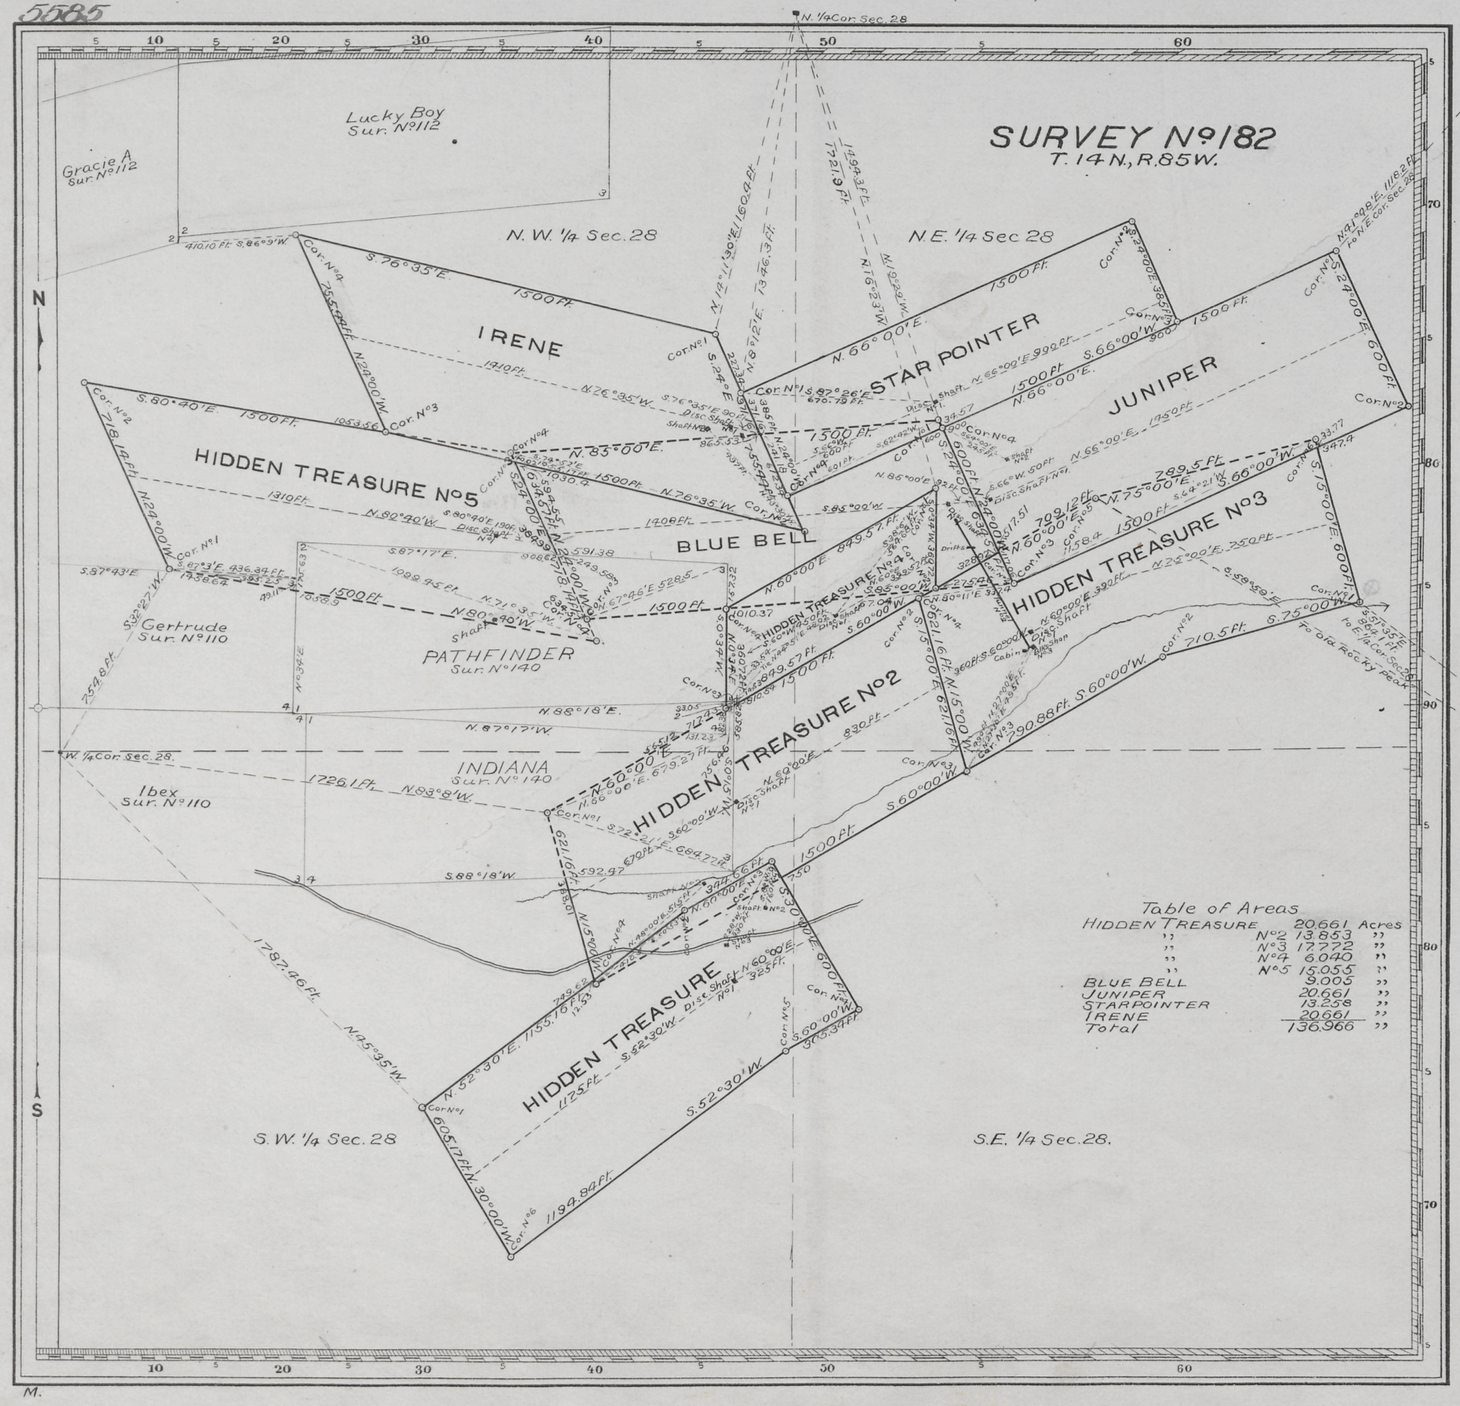

Table of Areas

HIDDEN TREASURE	No 2	20.661 Acres
"	No 3	13.853 "
"	No 4	17.722 "
"	No 5	6.040 "
BLUE BELL		15.055 "
JUNIPER		9.005 "
STARPOINTER		20.661 "
IRENE		13.258 "
Total		20.661 "
		136.966 "

Claim Located as amended March 5 1902

Mineral Survey No 182

L. o. t. No

Cheyenne Land District.

PLAT

OF THE CLAIM OF

The Hidden Treasure Mining and Tunnel-Site Company

KNOWN AS THE

HIDDEN TREASURE, HIDDEN TREASURE Nos 2, 3, 4 and 5, BLUE BELL, JUNIPER, STAR POINTER and IRENE LODES

IN UPPER PLATTE *MINING DISTRICT,*

CARBON *COUNTY,* WYOMING

Containing an Area of 136.966 *Acres.*

Scale of 400 *Feet to the inch.*

Variation 15° 15' E.

SURVEYED March 30 - April 5 1902 *BY*

Robert Z. McCoy

U.S. Deputy Mineral Surveyor,

The Original Field Notes of the Survey of the Mining Claim of The Hidden Treasure Mining and Tunnel-Site Company *known as the* HIDDEN TREASURE, HIDDEN TREASURE Nos 2, 3, 4 and 5, BLUE BELL, JUNIPER, STAR POINTER, and IRENE LODES

from which this plat has been made under my direction have been examined and approved, and are on file in this office; and I hereby certify that they furnish such an accurate description of said Mining Claim as will, if incorporated into a patent, serve fully to identify the premises, and that such reference is made therein to natural objects or permanent monuments as will perpetuate and fix the locus thereof.

I further certify that Five Hundred *Dollars worth of labor has been expended or improvements made upon said Mining Claim by claimant or its grantors, and that said improvements consist of* nine discovery shafts, five shafts, one tunnel and one blacksmithshop.

that the location of said improvements is correctly shown upon this plat, and that no portion of said labor or improvements has been included in the estimate of expenditures upon any other claim.

And I further certify that this is a correct plat of said Mining Claim made in conformity with said original field notes of the survey thereof, and the same is hereby approved.

U.S. Surveyor General's Office Stephens P. Harman

Cheyenne, Wyo. *U.S. Surveyor General for*

July 17 1902 Wyoming.

182

ENT. NO. 134 NOTES
Jan. 25, 1904
PAT. NO. 37857 V
C.E. NO. 91 P