3

Click Here for Field Notes

21.

5587

(4-675)

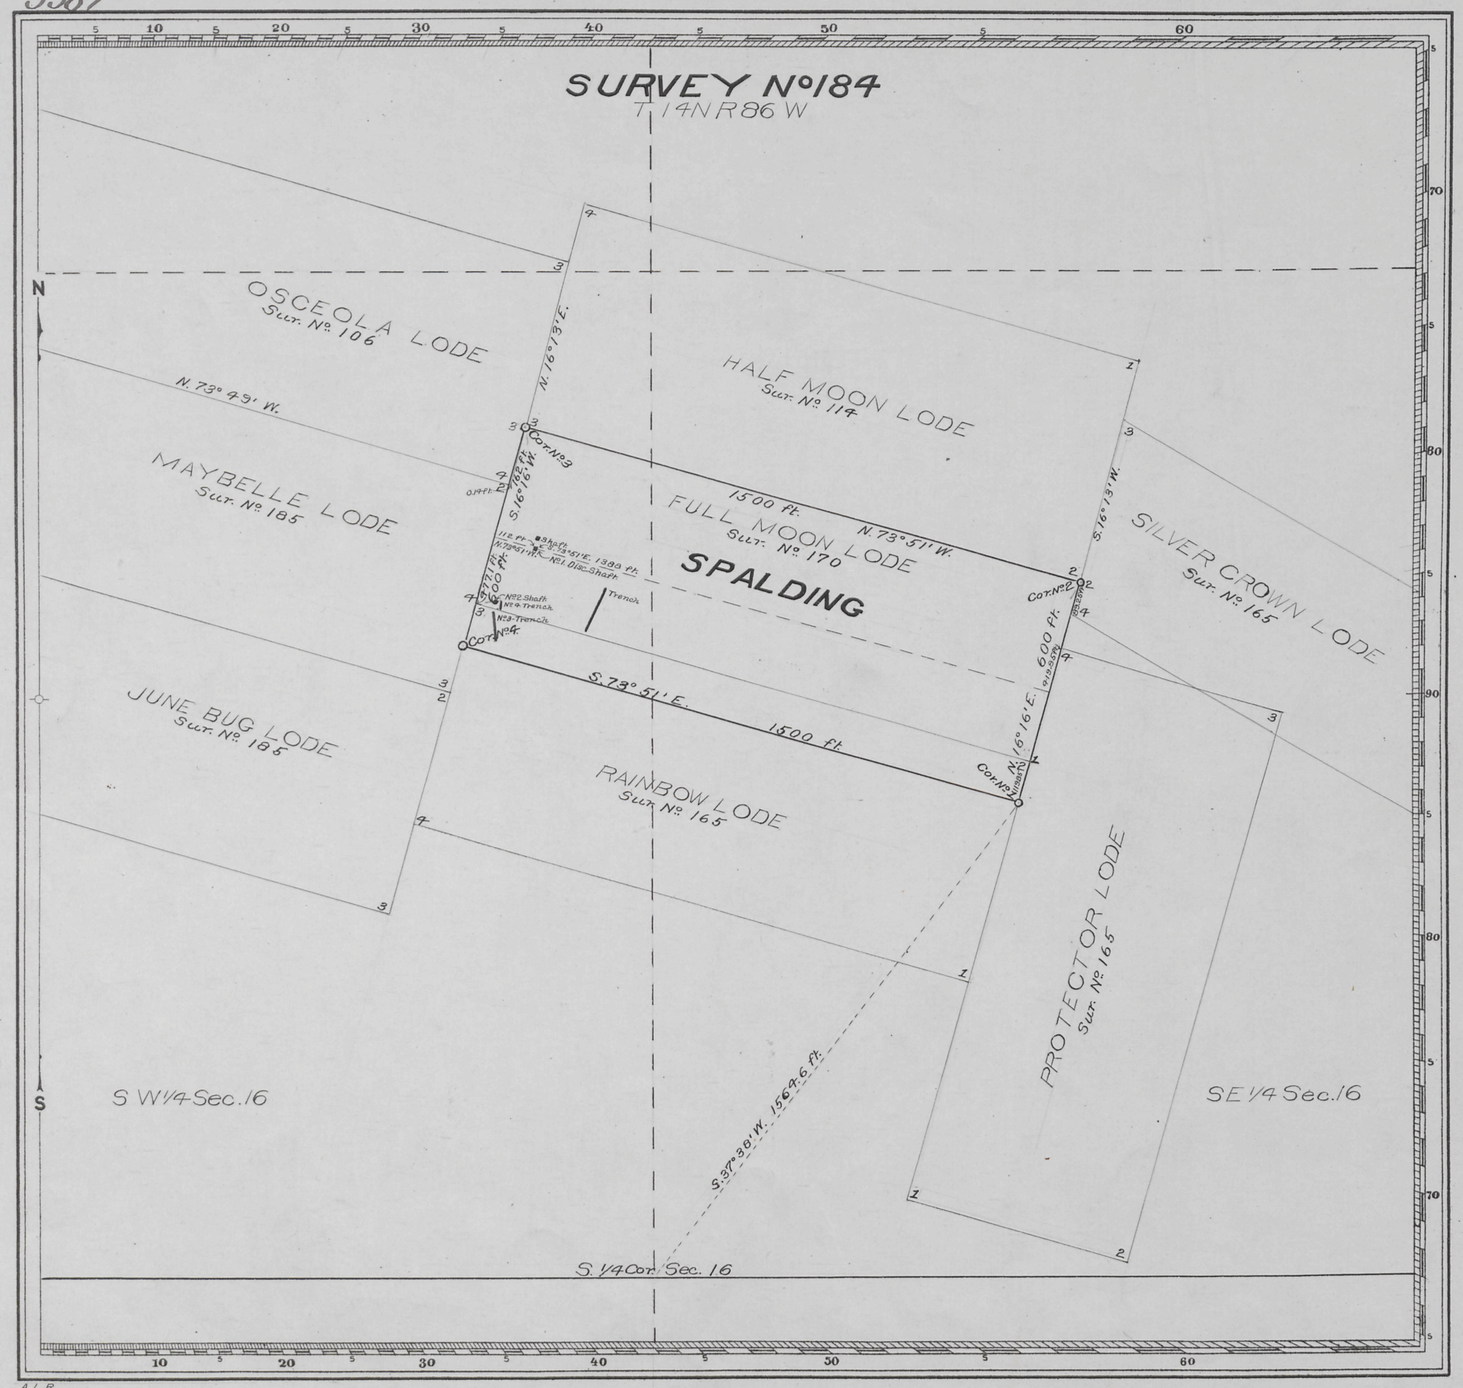

A.L.R.

Claim Located as Amended September 11, 1901

Mineral Survey No. 184

L.O.T. No.

Cheyenne Land District.

PLAT

OF THE CLAIM OF

The Vulcan Copper Mining Company

KNOWN AS THE

SPALDING LODE

IN UPPER PLATTE MINING DISTRICT,
CARBON COUNTY, WYOMING
Containing an Area of 20.6608 Acres.
Scale of 300 Feet to the inch.
Variation 15° 15' E
SURVEYED JULY 14–16 1902 BY
Frank J. Cramer,
U.S. Deputy Mineral Surveyor,

The Original Field Notes of the Survey of the Mining Claim of The Vulcan Copper Mining Company known as the SPALDING LODE

from which this plat has been made under my direction, have been examined and approved, and are on file in this Office; and I hereby certify that they furnish such an accurate description of said Mining Claim, as will, if incorporated into a patent, serve fully to identify the premises, and that such reference is made therein to natural objects or permanent monuments as will perpetuate and fix the locus thereof.

I further certify that Five Hundred Dollars worth of labor has been expended or improvements made upon said Mining Claim by claimant or their grantors, and that said improvements consist of One Discovery Shaft, one Shaft and two Trenches

that the location of said improvements is correctly shown upon this plat, and that no portion of said labor or improvements has been included in the estimate of expenditures upon any other claim.

And I further certify that this is a correct plat of said Mining Claim made in conformity with said original field notes of the survey thereof, and the same is hereby approved.

U.S. Surveyor General's Office
Cheyenne, Wyoming
November 15, 1902

Thomas P. Hanson
U.S. Surveyor General for
Wyoming

184

ENT. NO. 161 NOTES
AUG. 8, 1904
PAT. NO. 39549 V
C. S. NO. 57 P