Click Here for Field Notes

3

5589

(4-675)

5

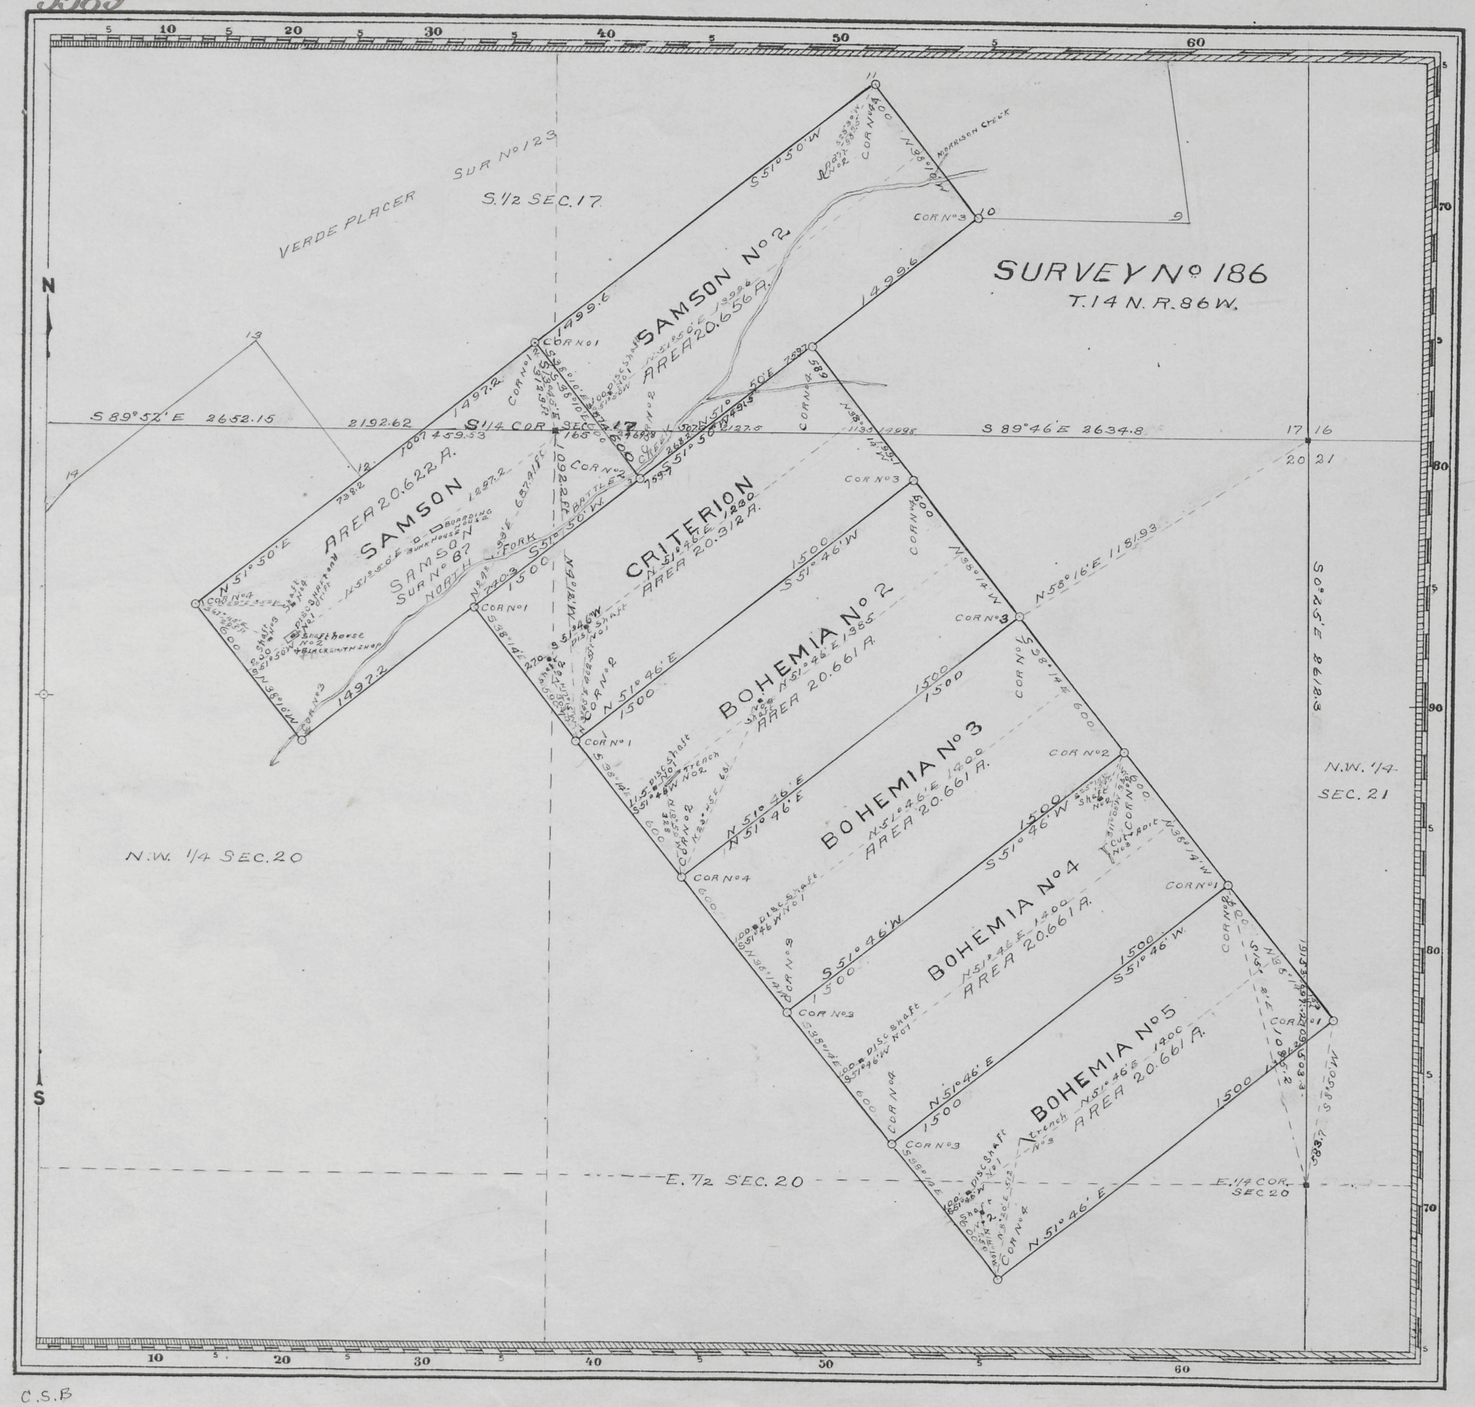

C.S.B

Claim Located as amended MARCH 1, 1902

Mineral Survey No. 186

L.O.T. No.

CHEYENNE Land District.

PLAT

OF THE CLAIM OF

SOLOMON FULKS

KNOWN AS THE

SAMSON, SAMSON No 2, CRITERION, BOHEMIA No 2, BOHEMIA No 3 BOHEMIA No 4 AND BOHEMIA No 5 LODES

IN BATTLE LAKE MINING DISTRICT, CARBON COUNTY, WYOMING.

Containing an Area of 144.234 Acres.

Scale of 400 Feet to the inch.

Variation 15° 15' E.

SURVEYED MAY 20TH 27TH 1902. BY

T. RUSSELL COUNTRYMAN,

U.S. Deputy Mineral Surveyor,

The Original Field Notes of the Survey of the Mining Claim of SOLOMON FULKS known as the SAMSON, SAMSON No 2, CRITERION, BOHEMIA No 2, BOHEMIA No 3, BOHEMIA No 4 AND BOHEMIA No 5 LODES

from which this plat has been made under my direction have been examined and approved, and are on file in this Office; and I hereby certify that they furnish such an accurate description of said Mining Claim as will, if incorporated into a patent, serve fully to identify the premises, and that such reference is made therein to natural objects or permanent monuments as will perpetuate and fix the locus thereof.

I further certify that an amount equal to Five Hundred Dollars worth of labor has been expended or improvements made upon said Mining Claim by claimant for each location or his grantors, and that said improvements consist of seven discovery shafts, one drift, six shafts, two trenches, one adit, one cut and adit, one shaft-house and blacksmith-shop

that the location of said improvements is correctly shown upon this plat, and that no portion of said labor or improvements has been included in the estimate of expenditures upon any other claim.

And I further certify that this is a correct plat of said Mining Claim made in conformity with said original field notes of the survey thereof, and the same is hereby approved.

U.S. Surveyor General's Office, Cheyenne, Wyo. AUGUST 26TH, 1902

Alpheus P. Harman

U.S. Surveyor General for WYOMING.

186

ENT. NO. 169 NOTES Sept. 16, 1904.

PAT. NO. 39631 V

C. S. NO. 60 P

See Series 87