Click Here for Field Notes

3

Accession No. 5590

(4-675)

13

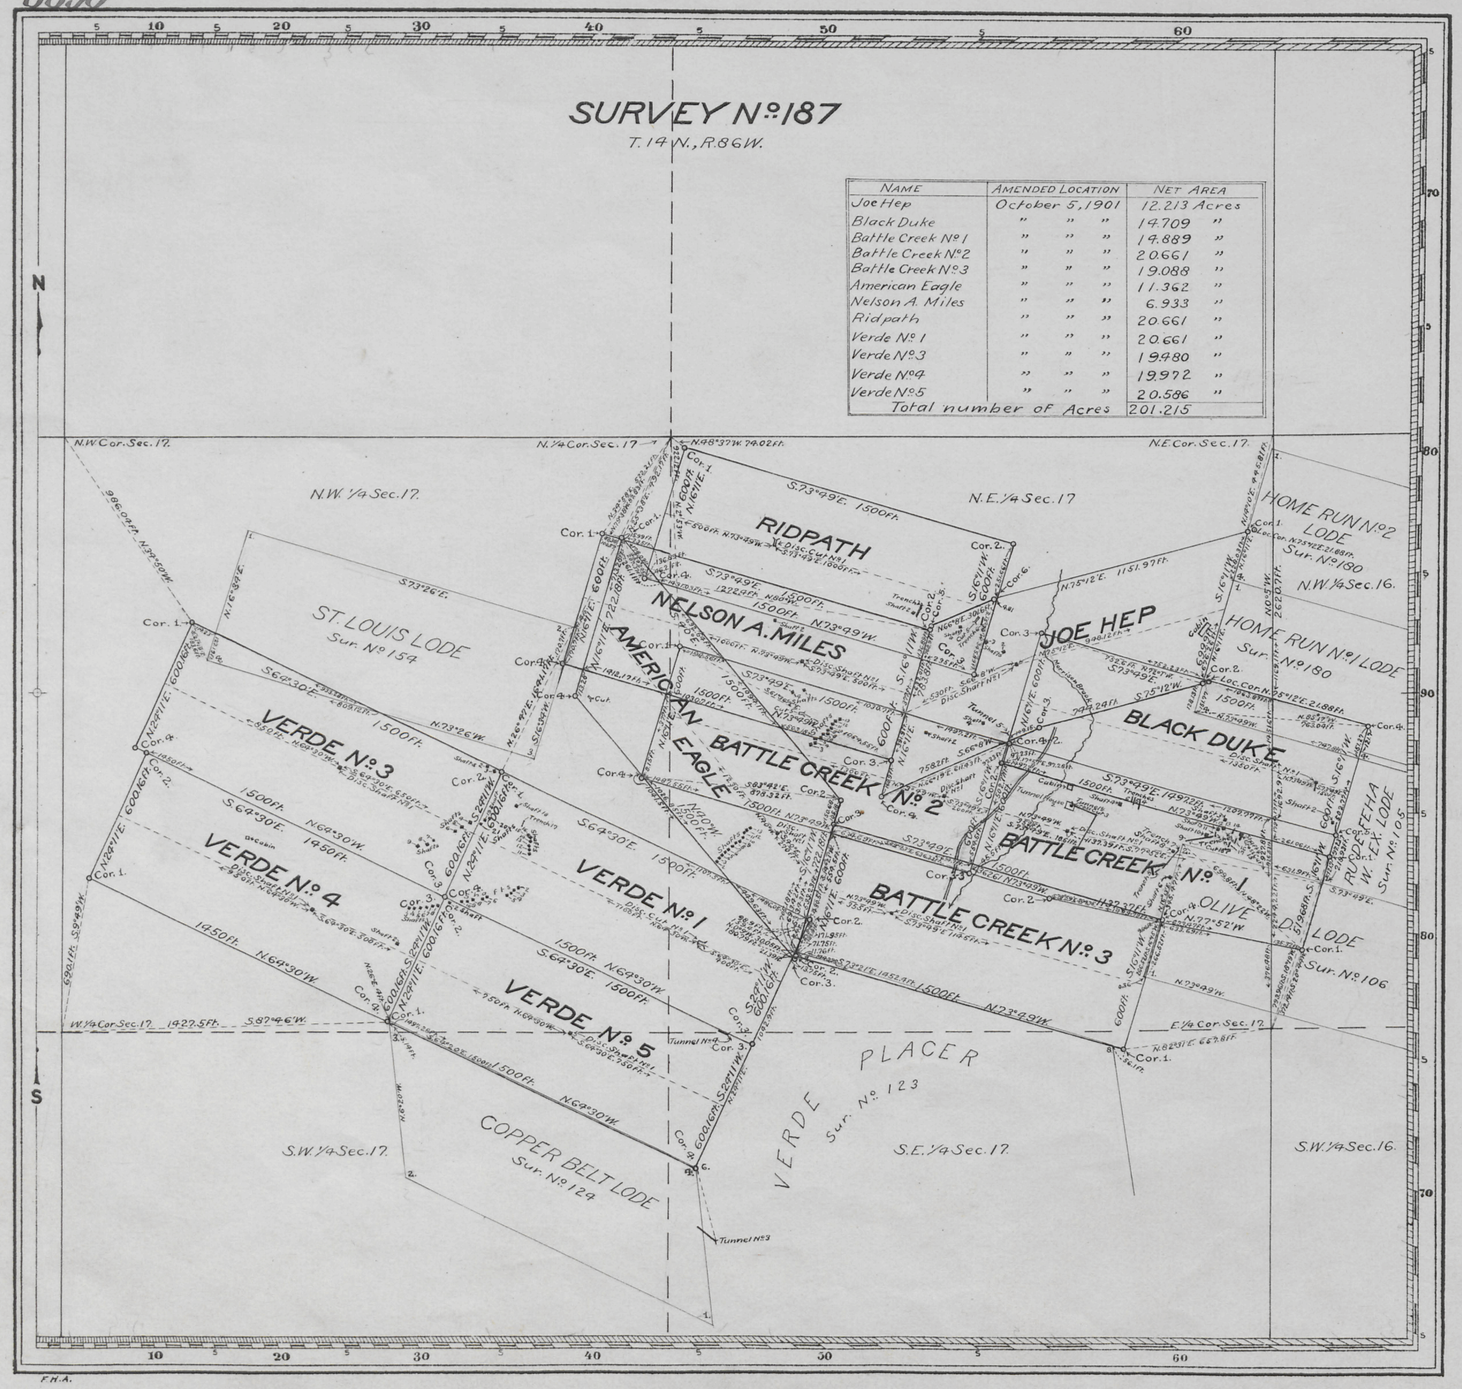

NAME	AMENDED LOCATION	NET AREA
Joe Hep	October 5, 1901	12.213 Acres
Black Duke	" " "	14.709 "
Battle Creek No. 1	" " "	14.889 "
Battle Creek No. 2	" " "	20.661 "
Battle Creek No. 3	" " "	19.088 "
American Eagle	" " "	11.362 "
Nelson A. Miles	" " "	6.933 "
Ridpath	" " "	20.661 "
Verde No. 1	" " "	20.661 "
Verde No. 3	" " "	19.480 "
Verde No. 4	" " "	19.972 "
Verde No. 5	" " "	20.586 "
Total number of Acres		201.215

Claim Located 190

Mineral Survey No. 187

L.O.T. No.

Cheyenne Land District.

PLAT

OF THE CLAIM OF

The Copper Belt Mining Company

KNOWN AS THE

JOE HEP, BLACK DUKE, BATTLE CREEK Nos. 1, 2 AND 3, AMERICAN EAGLE, NELSON A. MILES, RIDPATH AND VERDE Nos. 1, 3, 4 AND 5 LODES

IN BATTLE LAKE & SANDSTONE MINING DISTRICT, CARBON COUNTY, WYOMING

Containing an Area of 201.215 Acres.

Scale of 500 Feet to the inch.

Variation 15°35'E.

SURVEYED MAY 25-JUNE 23, 1902 BY

Robert Z. McCoy,

U.S. Deputy Mineral Surveyor,

The Original Field Notes of the Survey of the Mining Claim of The Copper Belt Mining Company known as the Joe Hep, Black Duke, Battle Creek Nos. 1, 2 and 3, American Eagle, Nelson A. Miles, Ridpath and Verde Nos. 1, 3, 4 and 5 Lodes

from which this plat has been made under my direction, have been examined and approved, and are on file in this Office; and I hereby certify that they furnish such an accurate description of said Mining Claim as will, if incorporated into a patent, serve fully to identify the premises, and that such reference is made therein to natural objects or permanent monuments as will perpetuate and fix the locus thereof.

I further certify that Five Hundred Dollars worth of labor has been expended or improvements made upon said Mining Claim by claimant or its grantors, and that said improvements consist of Ten Discovery Shafts; two Discovery Cuts; three Cross Cuts; three Cuts; seventy-six Shafts; four Tunnels, thirteen Trenches and one Tunnel House that the location of said improvements is correctly shown upon this plat, and that no portion of said labor or improvements has been included in the estimate of expenditures upon any other claim.

And I further certify that this is a correct plat of said Mining Claim made in conformity with said original field notes of the survey thereof, and the same is hereby approved.

U.S. Surveyor General's Office, Alpheus P. Hanson

Cheyenne, Wyoming, U.S. Surveyor General for

October 13, 1902 Wyoming

H.B.P.

187

ENT. NO. 143 NOTES
Oct. 18, 1904
PAT. NO. 39766 V
C. S. NO. 58 P