3

Click Here for Field Notes

12

(4-675)

5599

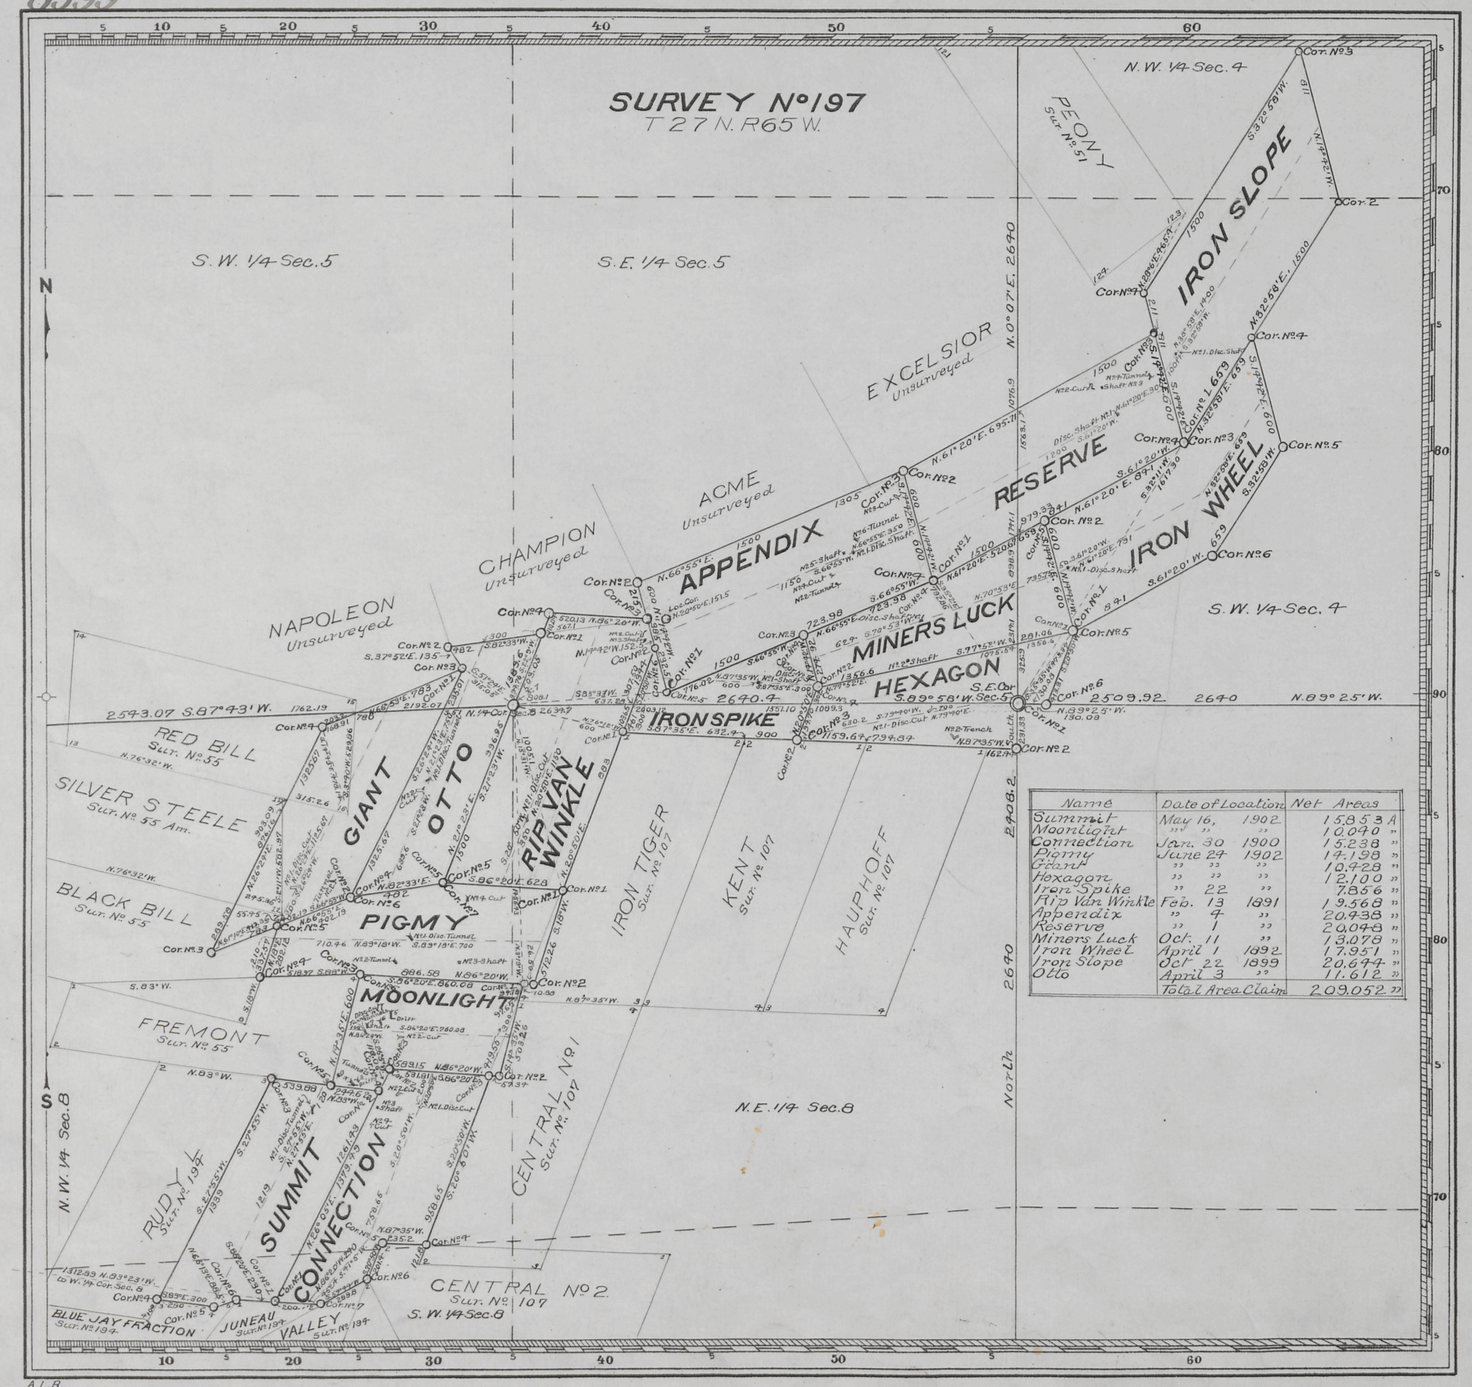

Name	Date of Location		Net Areas
Summit	May 16,	1902	15.853 A
Moonlight	" "	"	10.040 "
Connection	Jan. 30	1900	15.238 "
Pigmy	June 27	1902	14.190 "
Giant	"	"	10.729 "
Hexagon	"	"	12.100 "
Iron Spike	" 22	"	7.856 "
Rip Van Winkle	Feb. 13	1891	19.568 "
Appendix	" 4	"	20.938 "
Reserve	" 1	"	20.048 "
Miners Luck	Oct. 11	"	13.078 "
Iron Wheel	April 1	1892	17.951 "
Iron Slope	Oct 22	1899	20.674 "
Otto	April 3	"	11.612 "
	Total Area Claim		209.052 "

Claim Located 190

Mineral Survey Nº 197

L. O. T. Nº

Cheyenne Land District.

PLAT

OF THE CLAIM OF

Charles A Guernsey

Known as the

SUMMIT, CONNECTION, MOONLIGHT, RIP VAN WINKLE, OTTO, GIANT, PIGMY, APPENDIX, IRON SPIKE, MINERS LUCK, HEXAGON, RESERVE, IRON WHEEL AND IRON SLOPE LODES

IN PLATTE CANON MINING DISTRICT, LARAMIE COUNTY, WYOMING

Containing an Area of 209.052 Acres.

Scale of 600 Feet to the inch.

Variation 14° 58' E

SURVEYED AUGUST 27-31 1902 BY

Edward F. Stahle

U.S. Deputy Mineral Surveyor.

The Original Field Notes of the Survey of the Mining Claim of Charles A Guernsey known as the Summit, Connection, Moonlight, Rip Van Winkle, Otto, Giant, Pigmy, Appendix, Iron Spike, Miners Luck, Hexagon, Reserve, Iron Wheel and Iron Slope Lodes

from which this plat has been made under my direction, have been examined and approved, and are on file in this Office; and I hereby certify that they furnish such an accurate description of said Mining Claim as will, if incorporated into a patent, serve fully to identify the premises, and that such reference is made therein to natural objects or permanent monuments as will perpetuate and fix the locus thereof.

I further certify that Five Hundred Dollars worth of labor has been expended or improvements made upon said Mining Claim by claimant or his grantors, for the benefit of each lode claim, and that said improvements consist of Six Discovery Shafts, four Discovery Cuts, three Discovery Tunnels, one Discovery Cut-Tunnel eleven Tunnels, nine Cuts, seven Shafts, three Drifts and one Trench that the location of said improvements is correctly shown upon this plat, and that no portion of said labor or improvements has been included in the estimate of expenditures upon any other claim.

And I further certify that this is a correct plat of said Mining Claim made in conformity with said original field notes of the survey thereof, and the same is hereby approved.

U.S. Surveyor General's Office, Cheyenne Wyoming, October 13, 1902

Hopkins P. Harroon

U.S. Surveyor General for Wyoming

197

ENT. NO. 139 NOTES March 23, 1903.
PAT. NO. 36488 V
C. S. NO. 170 P