3

Click Here for Field Notes

22.

(4-675)

5603

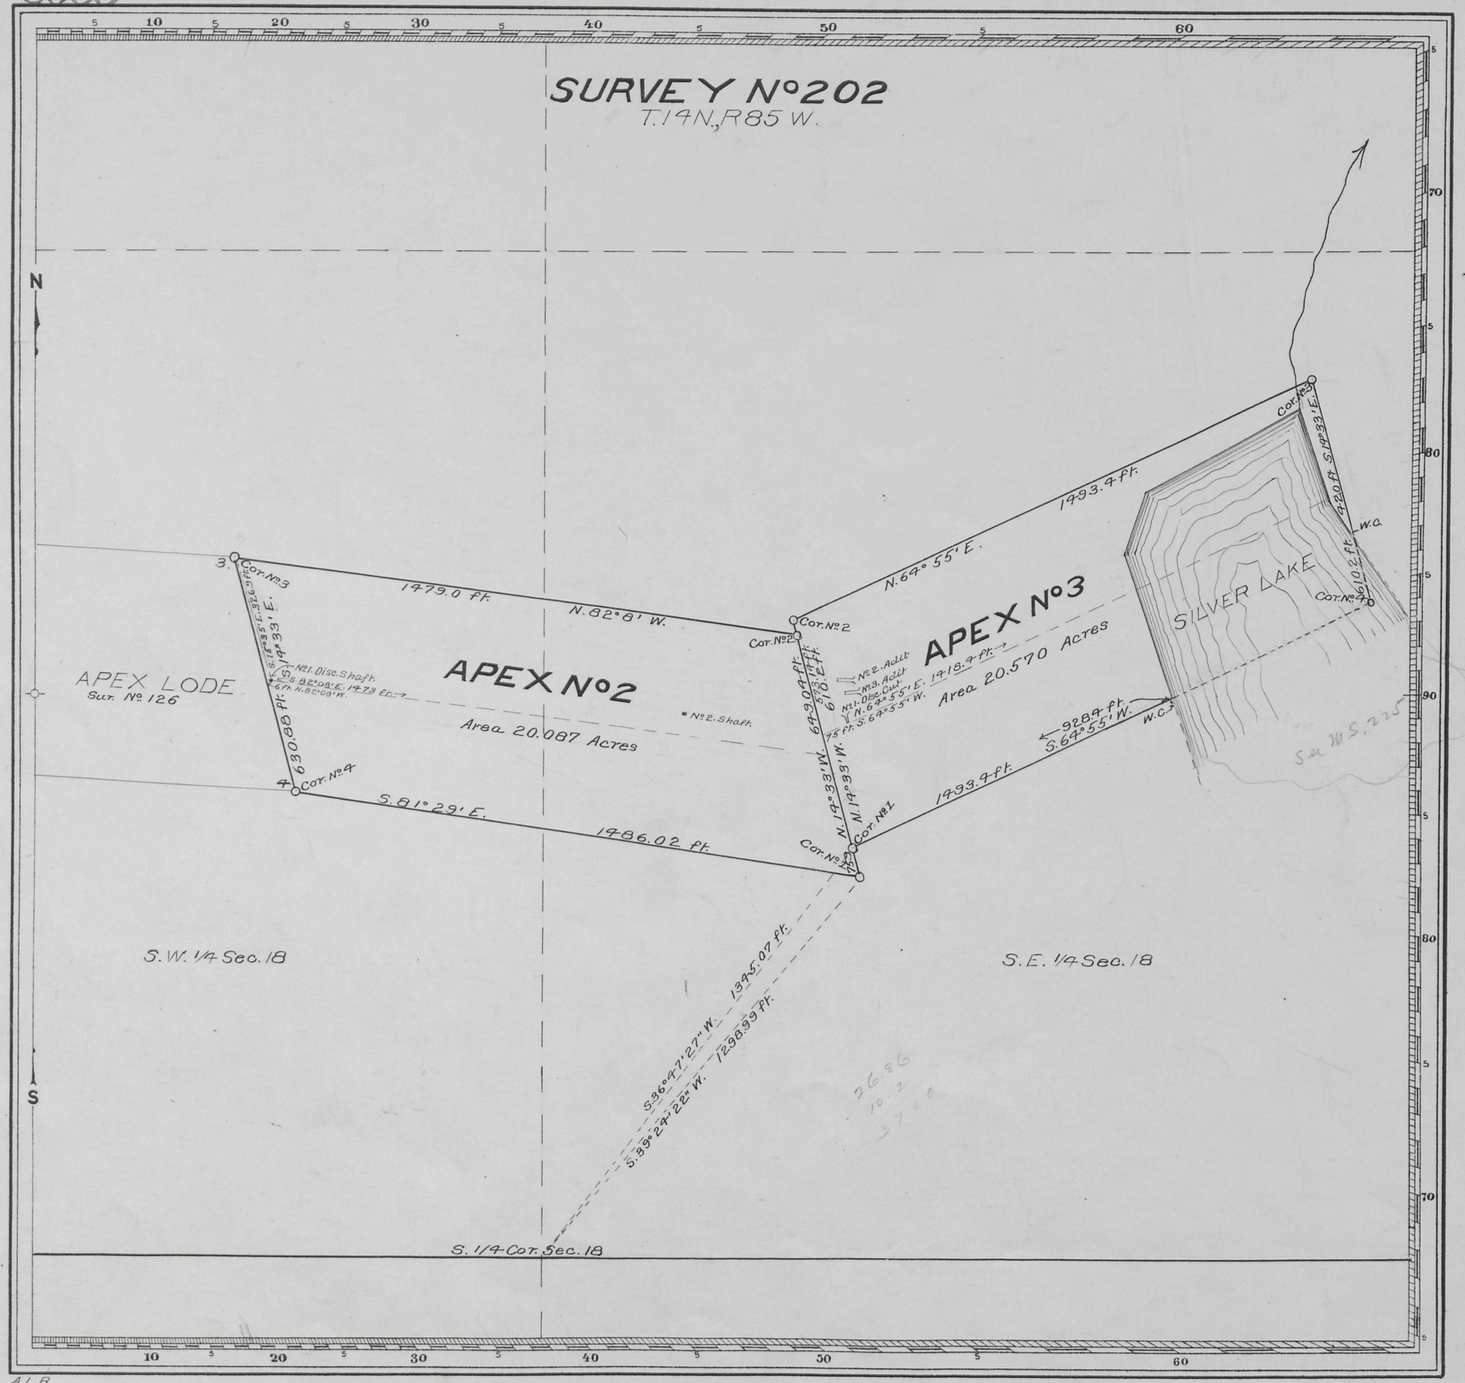

A.L.R.

Claim Located as Amended Aug. 15 and Aug. 22, 1902.

Mineral Survey Nº 202

L.O.T. Nº

Cheyenne Land District.

PLAT

OF THE CLAIM OF

The Battle Lake Copper Exploration Co.

KNOWN AS THE

APEX Nº2 AND APEX Nº3 LODES

IN BATTLE LAKE MINING DISTRICT,
CARBON COUNTY, WYOMING
Containing an Area of 40.657 Acres.
Scale of 300 Feet to the inch.
Variation 15° 20' E.
SURVEYED SEPTEMBER 28-30 1902 BY
T. Russell Countryman,
U.S. Deputy Mineral Surveyor.

The Original Field Notes of the Survey of the Mining Claim of
The Battle Lake Copper Exploration Co.
known as the
Apex Nº 2 and Apex Nº 3 Lodes

from which this plat has been made under my direction have been examined and approved, and are on file in this Office; and I hereby certify that they furnish such an accurate description of said Mining Claim as will, if incorporated into a patent, serve fully to identify the premises, and that such reference is made therein to natural objects or permanent monuments as will perpetuate and fix the locus thereof.

I further certify that Five Hundred Dollars worth of labor has been expended or improvements made upon said Mining Claim by claimant or its grantors, and that said improvements consist of

One Discovery Shaft, one Discovery Cut, two Adits and one Shaft.

that the location of said improvements is correctly shown upon this plat, and that no portion of said labor or improvements has been included in the estimate of expenditures upon any other claim.

And I further certify that this is a correct plat of said Mining Claim made in conformity with said original field notes of the survey thereof, and the same is hereby approved.

U.S. Surveyor General's Office
Cheyenne, Wyoming
November 24, 1902

Adelbert P. Hanson
U.S. Surveyor General for
Wyoming

M.K.H.

202

ENT. NO. 199 NOTES
Aug. 17, 1905
PAT. NO. 42980 V
C. S. NO. 614 P