3

58

Click Here for Field Notes

5605

(4-675)

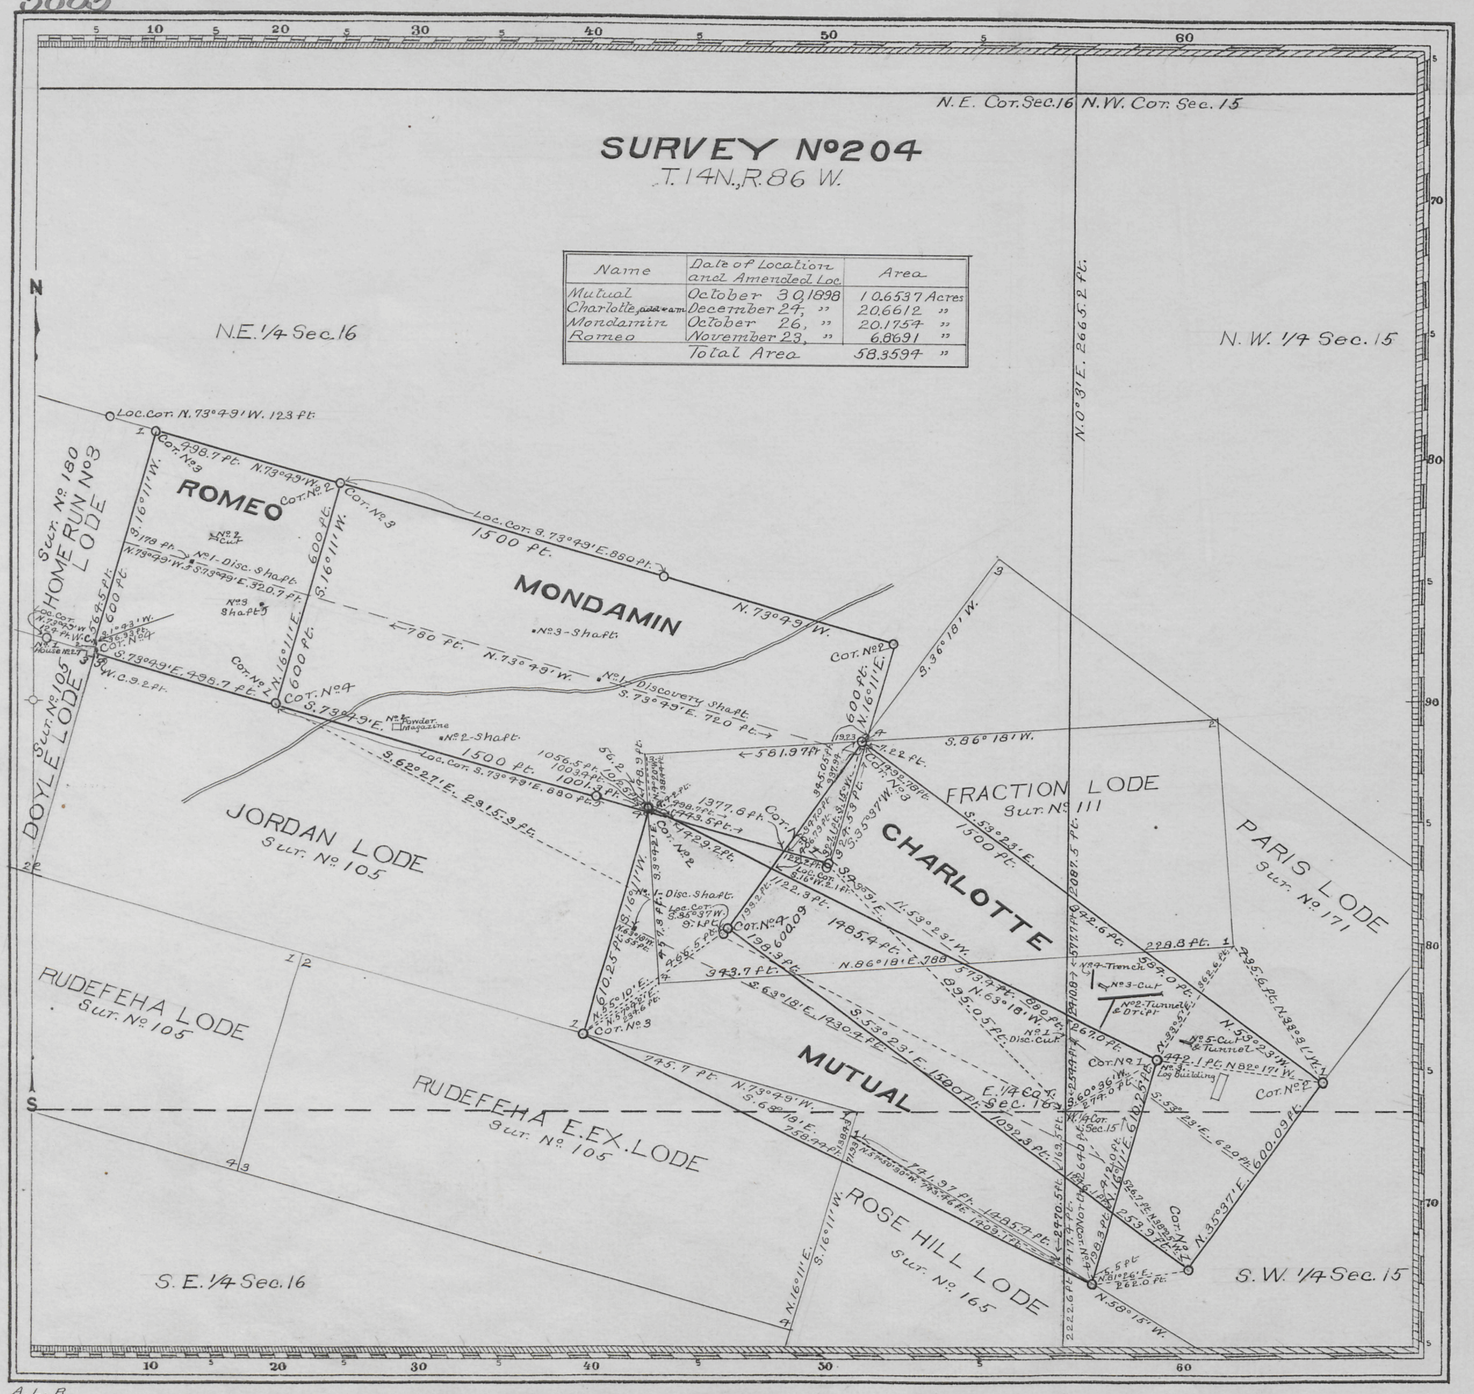

Name	Date of Location and Amended Loc.	Area
Mutual	October 30, 1898	10.6537 Acres
Charlotte, add'l & am.	December 24, "	20.6612 "
Mondamin	October 26, "	20.1754 "
Romeo	November 23, "	6.8691 "
	Total Area	58.3594 "

A. L. R.

Claim Located (See Table)

Mineral Survey No 204

Lot No

Cheyenne Land District.

PLAT

OF THE CLAIM OF

Mutual Gold and Copper Mining Co.

KNOWN AS THE

MUTUAL, CHARLOTTE, MONDAMIN AND ROMEO LODES

IN UPPER PLATTE MINING DISTRICT, CARBON COUNTY, WYOMING

Containing an Area of 58.3594 Acres.

Scale of 300 Feet to the inch.

Variation 15°15' E

SURVEYED OCTOBER 19-21 1902 BY

Frank J. Cramer,

U.S. Deputy Mineral Surveyor,

The Original Field Notes of the Survey of the Mining Claim of Mutual Gold and Copper Mining Co known as the MUTUAL, CHARLOTTE, MONDAMIN AND ROMEO LODES

from which this plat has been made under my direction, have been examined and approved, and are on file in this Office; and I hereby certify that they furnish such an accurate description of said Mining Claim as will, if incorporated into a patent, serve fully to identify the premises, and that such reference is made therein to natural objects or permanent monuments as will perpetuate and fix the locus thereof.

I further certify that an amount equal to Five Hundred Dollars worth of labor has been expended or improvements made for the benefit of each location upon said Mining Claim by claimant or grantors, and that said improvements consist of One Discovery Cut, three Discovery Shafts, three Shafts, two Cuts, one Trench, one Tunnel & Drift and one Cut & Tunnel that the location of said improvements is correctly shown upon this plat, and that no portion of said labor or improvements has been included in the estimate of expenditures upon any other claim.

And I further certify that this is a correct plat of said Mining Claim made in conformity with said original field notes of the survey thereof, and the same is hereby approved.

U.S. Surveyor General's Office. Cheyenne Wyoming October 22, 1903

Alpheus P. Hanson

U.S. Surveyor General for Wyoming

A. L. R.

204

ENT. NO. 194 NOTES
Aug. 17, 1905
PAT. NO. 42190 V
C. S. NO. 57 P