3

Click Here for Field Notes

50

5607

(4-675)

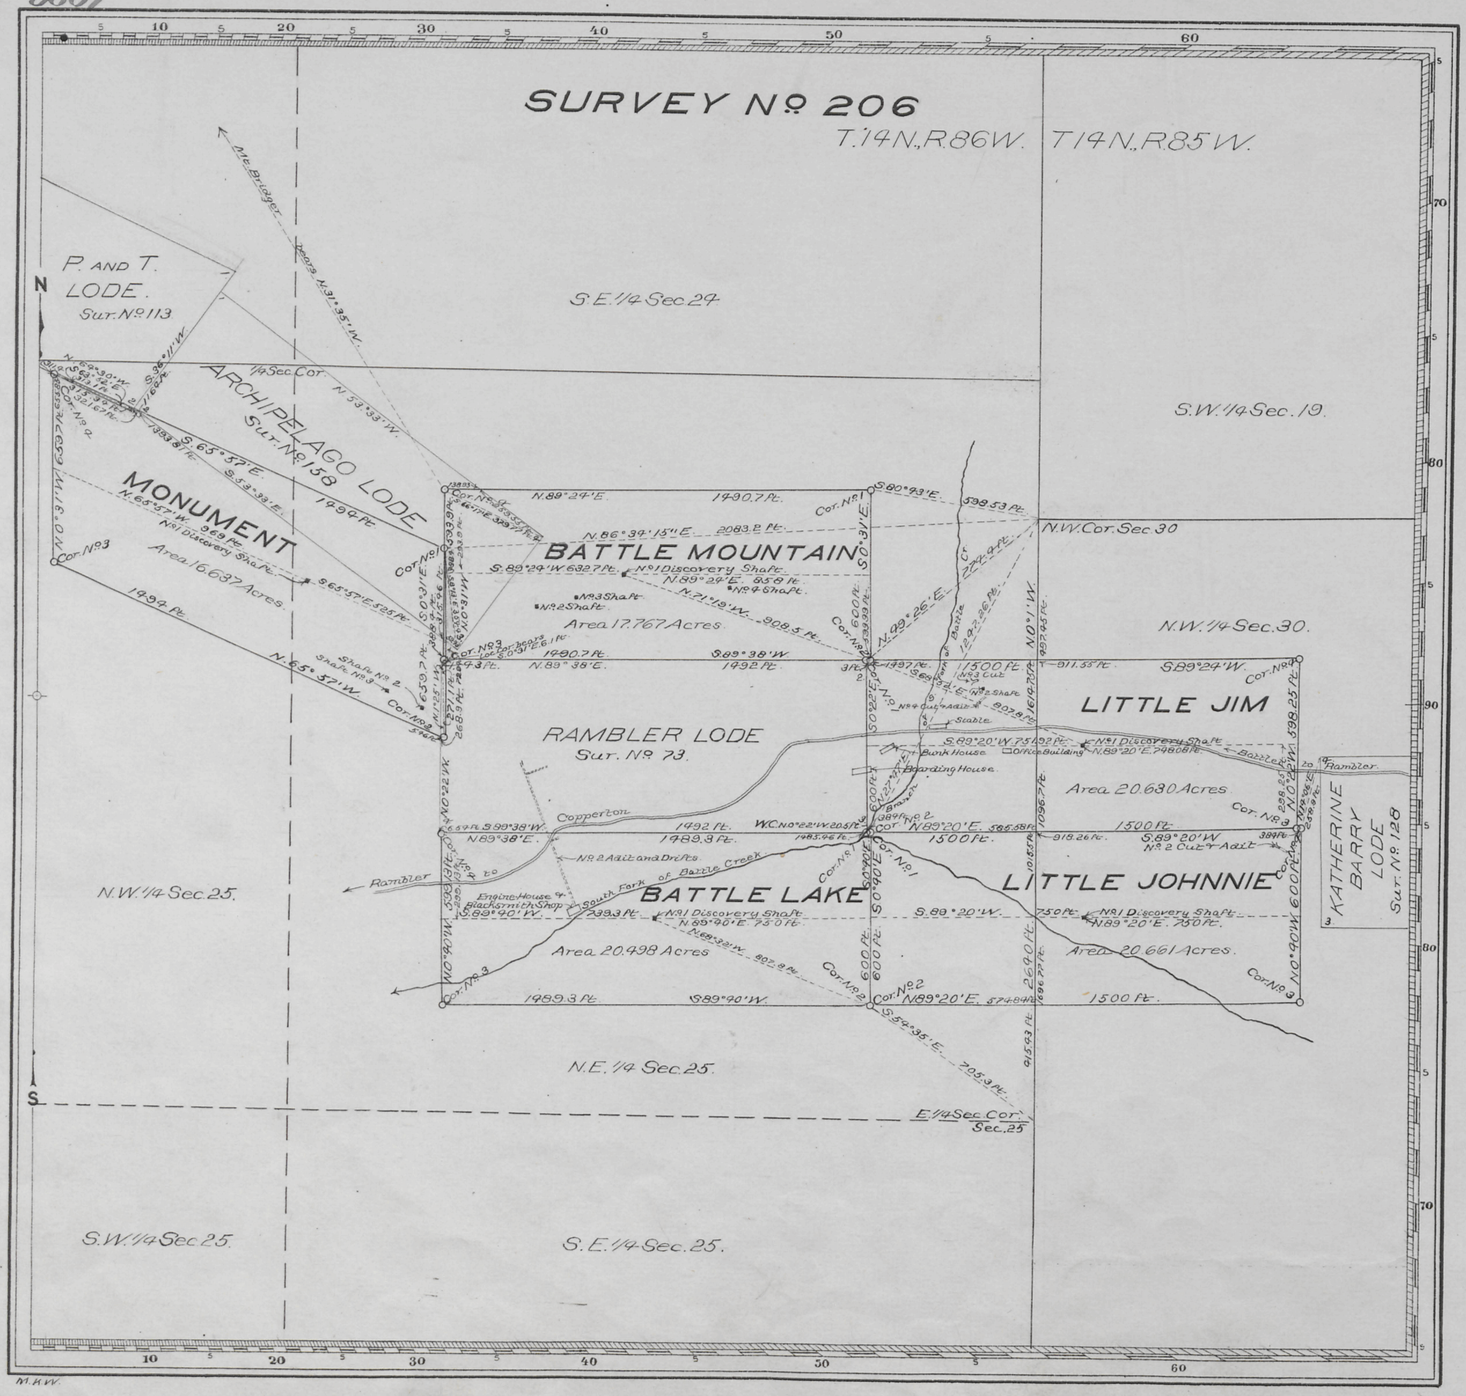

Claim Located February 1st 1896, October 27, 1896 & April 22, 1897.
Amended October 1, 1901 and September 26, 1902.
Mineral Survey Nº 206

L.O.T. Nº

Cheyenne Land District.

PLAT

OF THE CLAIM OF

The Battle Lake Tunnel Site Mining Company.

KNOWN AS THE

BATTLE LAKE, MONUMENT, BATTLE MOUNTAIN, LITTLE JOHNNIE AND LITTLE JIM LODES.

IN BATTLE LAKE MINING DISTRICT,
CARBON COUNTY, WYOMING.

Containing an Area of 96.193 Acres.
Scale of 400 Feet to the inch.
Variation 15° 15' E

SURVEYED OCTOBER 6-11 1902 BY
T. Russell Countryman,
U.S. Deputy Mineral Surveyor,

The Original Field Notes of the Survey of the Mining Claim of The Battle Lake Tunnel Site Mining Company. known as the BATTLE LAKE, MONUMENT, BATTLE MOUNTAIN, LITTLE JOHNNIE AND LITTLE JIM LODES.

from which this plat has been made under my direction, have been examined and approved, and are on file in this Office; and I hereby certify that they furnish such an accurate description of said Mining Claim as will, if incorporated into a patent, serve fully to identify the premises, and that such reference is made therein to natural objects or permanent monuments as will perpetuate and fix the locus thereof.

I further certify that Five Hundred Dollars worth of labor has been expended or improvements made upon said Mining Claim by claimant or its grantors, and that said improvements consist of Five Discovery Shafts, six Shafts, one Cut, two Cuts with Adit and one Adit with Drifts.

that the location of said improvements is correctly shown upon this plat, and that no portion of said labor or improvements has been included in the estimate of expenditures upon any other claim.

And I further certify that this is a correct plat of said Mining Claim made in conformity with said original field notes of the survey thereof, and the same is hereby approved.

U.S. Surveyor General's Office
Cheyenne, Wyoming.
August 21, 1903

U.S. Surveyor General for Wyoming.

206

191
May 16, 1905.
42083
65