3

Click Here for Field Notes

24.

(4-675)

5609

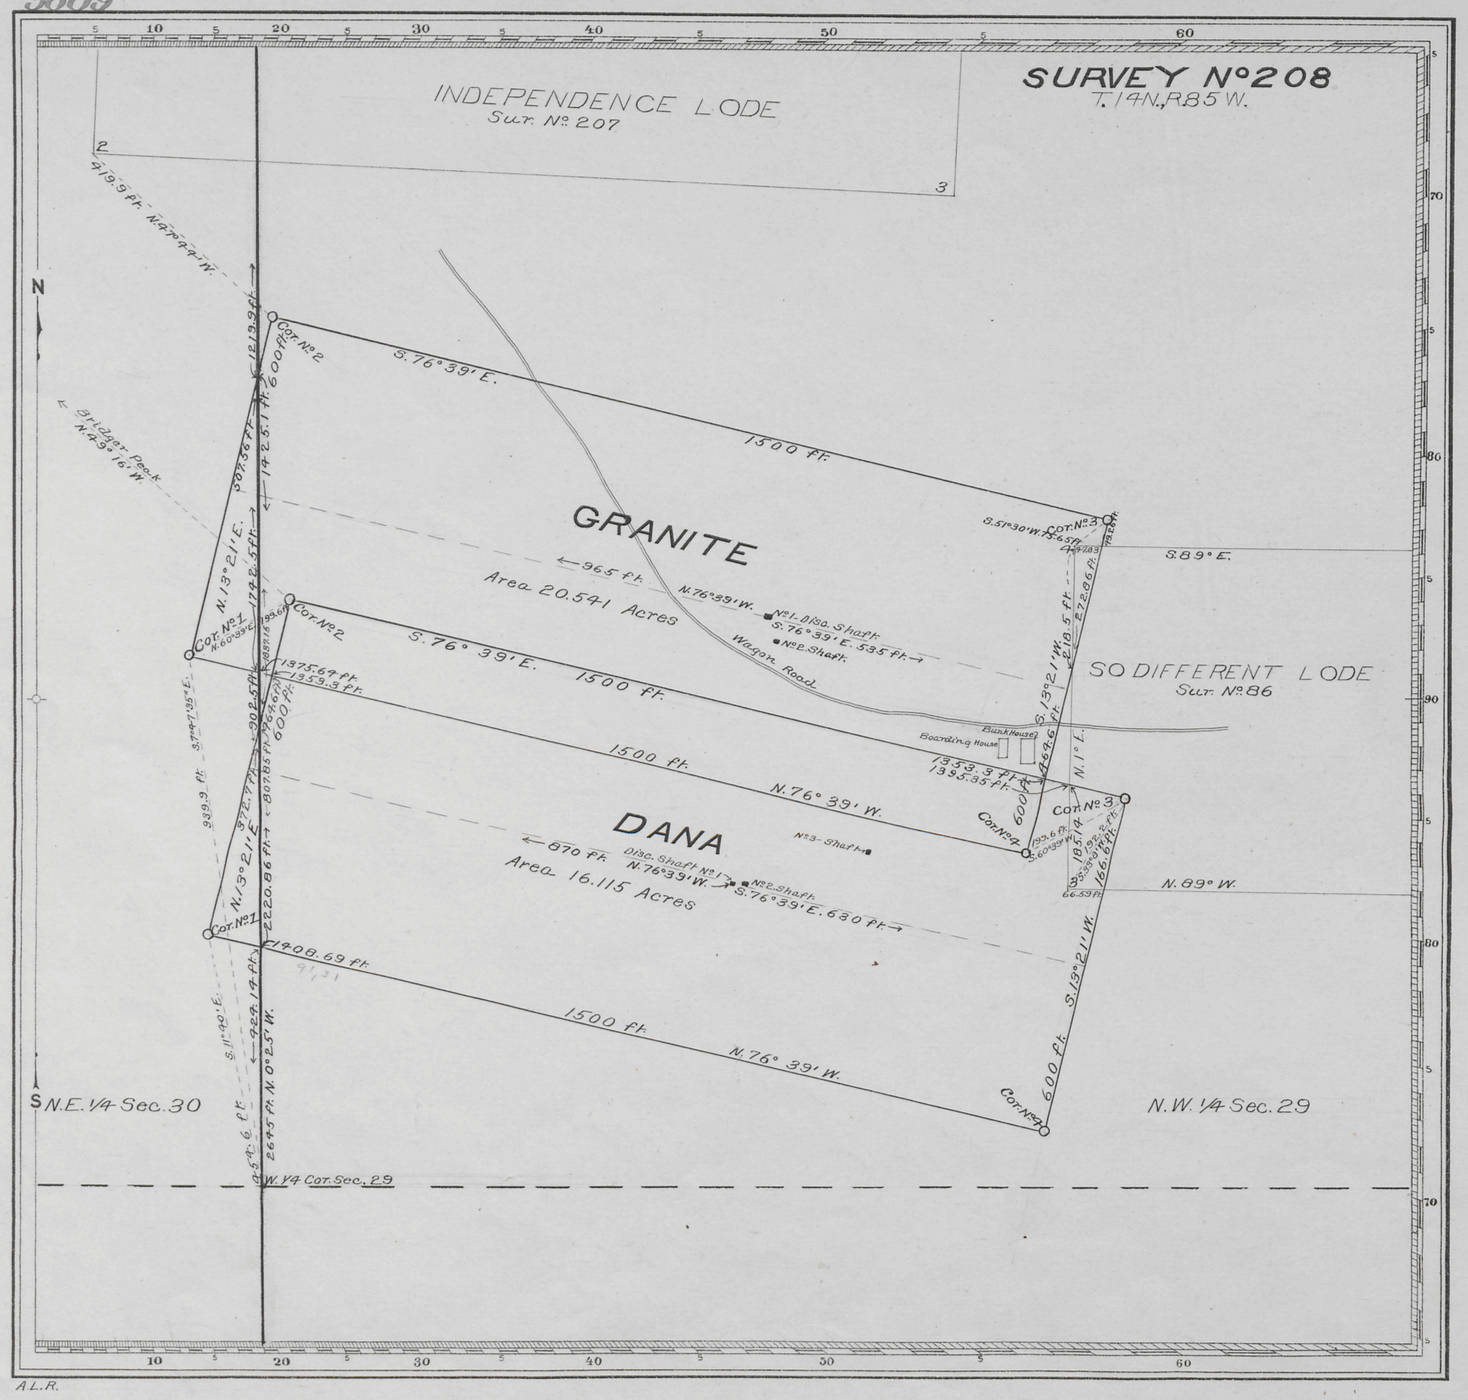


A.L.R.

*Claim Located as Amended September 26 & 28 1902*

Mineral Survey Nº 208

L.O.T. Nº

*Cheyenne* Land District.

# PLAT

OF THE CLAIM OF

*William Malody*

KNOWN AS THE

## GRANITE AND DANA LODES

*IN BATTLE LAKE MINING DISTRICT,*
*CARBON COUNTY, WYOMING*
*Containing an Area of 36.656 Acres.*
*Scale of 200 Feet to the inch.*
*Variation 15° 30' E*
*SURVEYED OCTOBER 12–16 1902 BY*
*T. Russell Countryman,*
*U.S. Deputy Mineral Surveyor,*

*The Original Field Notes of the Survey of the Mining Claim of*
*William Malody*
*known as the*
*GRANITE and DANA LODES*

*from which this plat has been made under my direction, have been examined and approved, and are on file in this Office; and I hereby certify that they furnish such an accurate description of said Mining Claim as will, if incorporated into a patent, serve fully to identify the premises, and that such reference is made therein to natural objects or permanent monuments as will perpetuate and fix the locus thereof.*

*I further certify that Five Hundred Dollars worth of labor has been expended or improvements made upon said Mining Claim by claimant or his grantors, and that said improvements consist of*

*Two Discovery Shafts and three Shafts*

*that the location of said improvements is correctly shown upon this plat, and that no portion of said labor or improvements has been included in the estimate of expenditures upon any other claim.*

*And I further certify that this is a correct plat of said Mining Claim made in conformity with said original field notes of the survey thereof, and the same is hereby approved.*

*U.S. Surveyor General's Office* Mathew P. Hanson
*Cheyenne, Wyoming* *U.S. Surveyor General for*
*December 2, 1902* *Wyoming*

M.K.W.

208

ENT. NO. 155 NOTES
PAT. NO. 39126 V
C. S. NO. 95 P