3

Cancellation Notice for this Plat

Click Here for Field Notes

31

(4-675)

5612

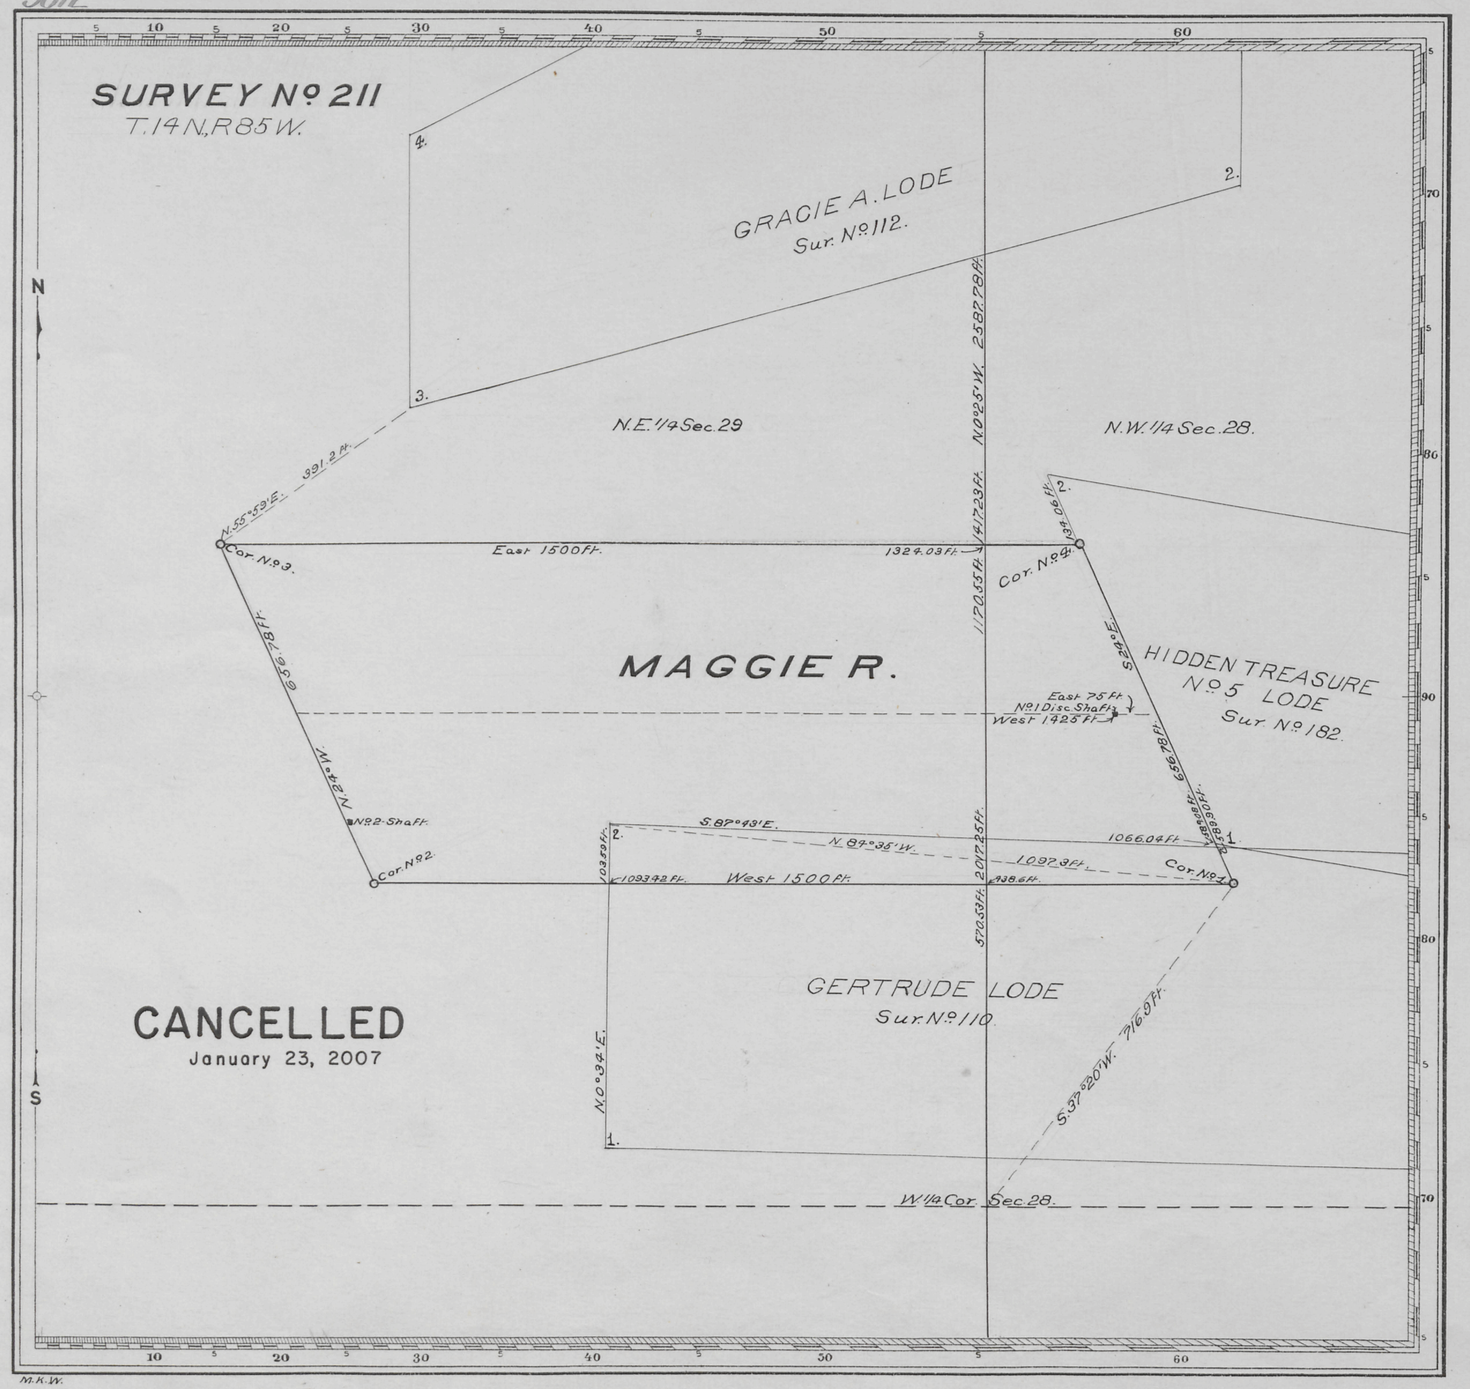

Claim Located September 30th, 1902

Mineral Survey Nº 211

L. O. T. Nº

Cheyenne Land District.

PLAT

OF THE CLAIM OF

H. M. Rice and Maggie J. Rice.

KNOWN AS THE

MAGGIE R. LODE

IN UPPER PLATTE MINING DISTRICT,
CARBON COUNTY, WYOMING
Containing an Area of 18.627 Acres.
Scale of 200 Feet to the inch.
Variation 15° 15' E
SURVEYED OCTOBER-23rd, 1902 BY
Robert Z. McCoy,
U.S. Deputy Mineral Surveyor,

The Original Field Notes of the Survey of the Mining Claim of
H. M. Rice and Maggie J. Rice.
known as the

MAGGIE R. LODE.

CANCELLED

from which this plat has been made under my direction, have been examined and approved, and are on file in this office; and I hereby certify that they furnish such an accurate description of said Mining Claim as will, if incorporated into a patent, serve fully to identify the premises, and that such reference is made therein to natural objects or permanent monuments as will perpetuate and fix the locus thereof.

I further certify that Five Hundred Dollars worth of labor has been expended or improvements made upon said Mining Claim by claimants ~~or their grantors~~, and that said improvements consist of

The Discovery Shaft and one Shaft.

that the location of said improvements is correctly shown upon this plat, and that no portion of said labor or improvements has been included in the estimate of expenditures upon any other claim.

And I further certify that this is a correct plat of said Mining Claim made in conformity with said original field notes of the survey thereof, and the same is hereby approved.

U.S. Surveyor General's Office
Cheyenne, Wyoming
January 27, 1903

Clarence D. Clarke
U.S. Surveyor General for
Wyoming.

M

ENT. NO. ..... NOTES
PAT. NO. ..... V .....
C. S. NO. 97 P .....

211