3

Cancellation Notice for this Plat

Click Here for Field Notes

62

(4-675)

5618

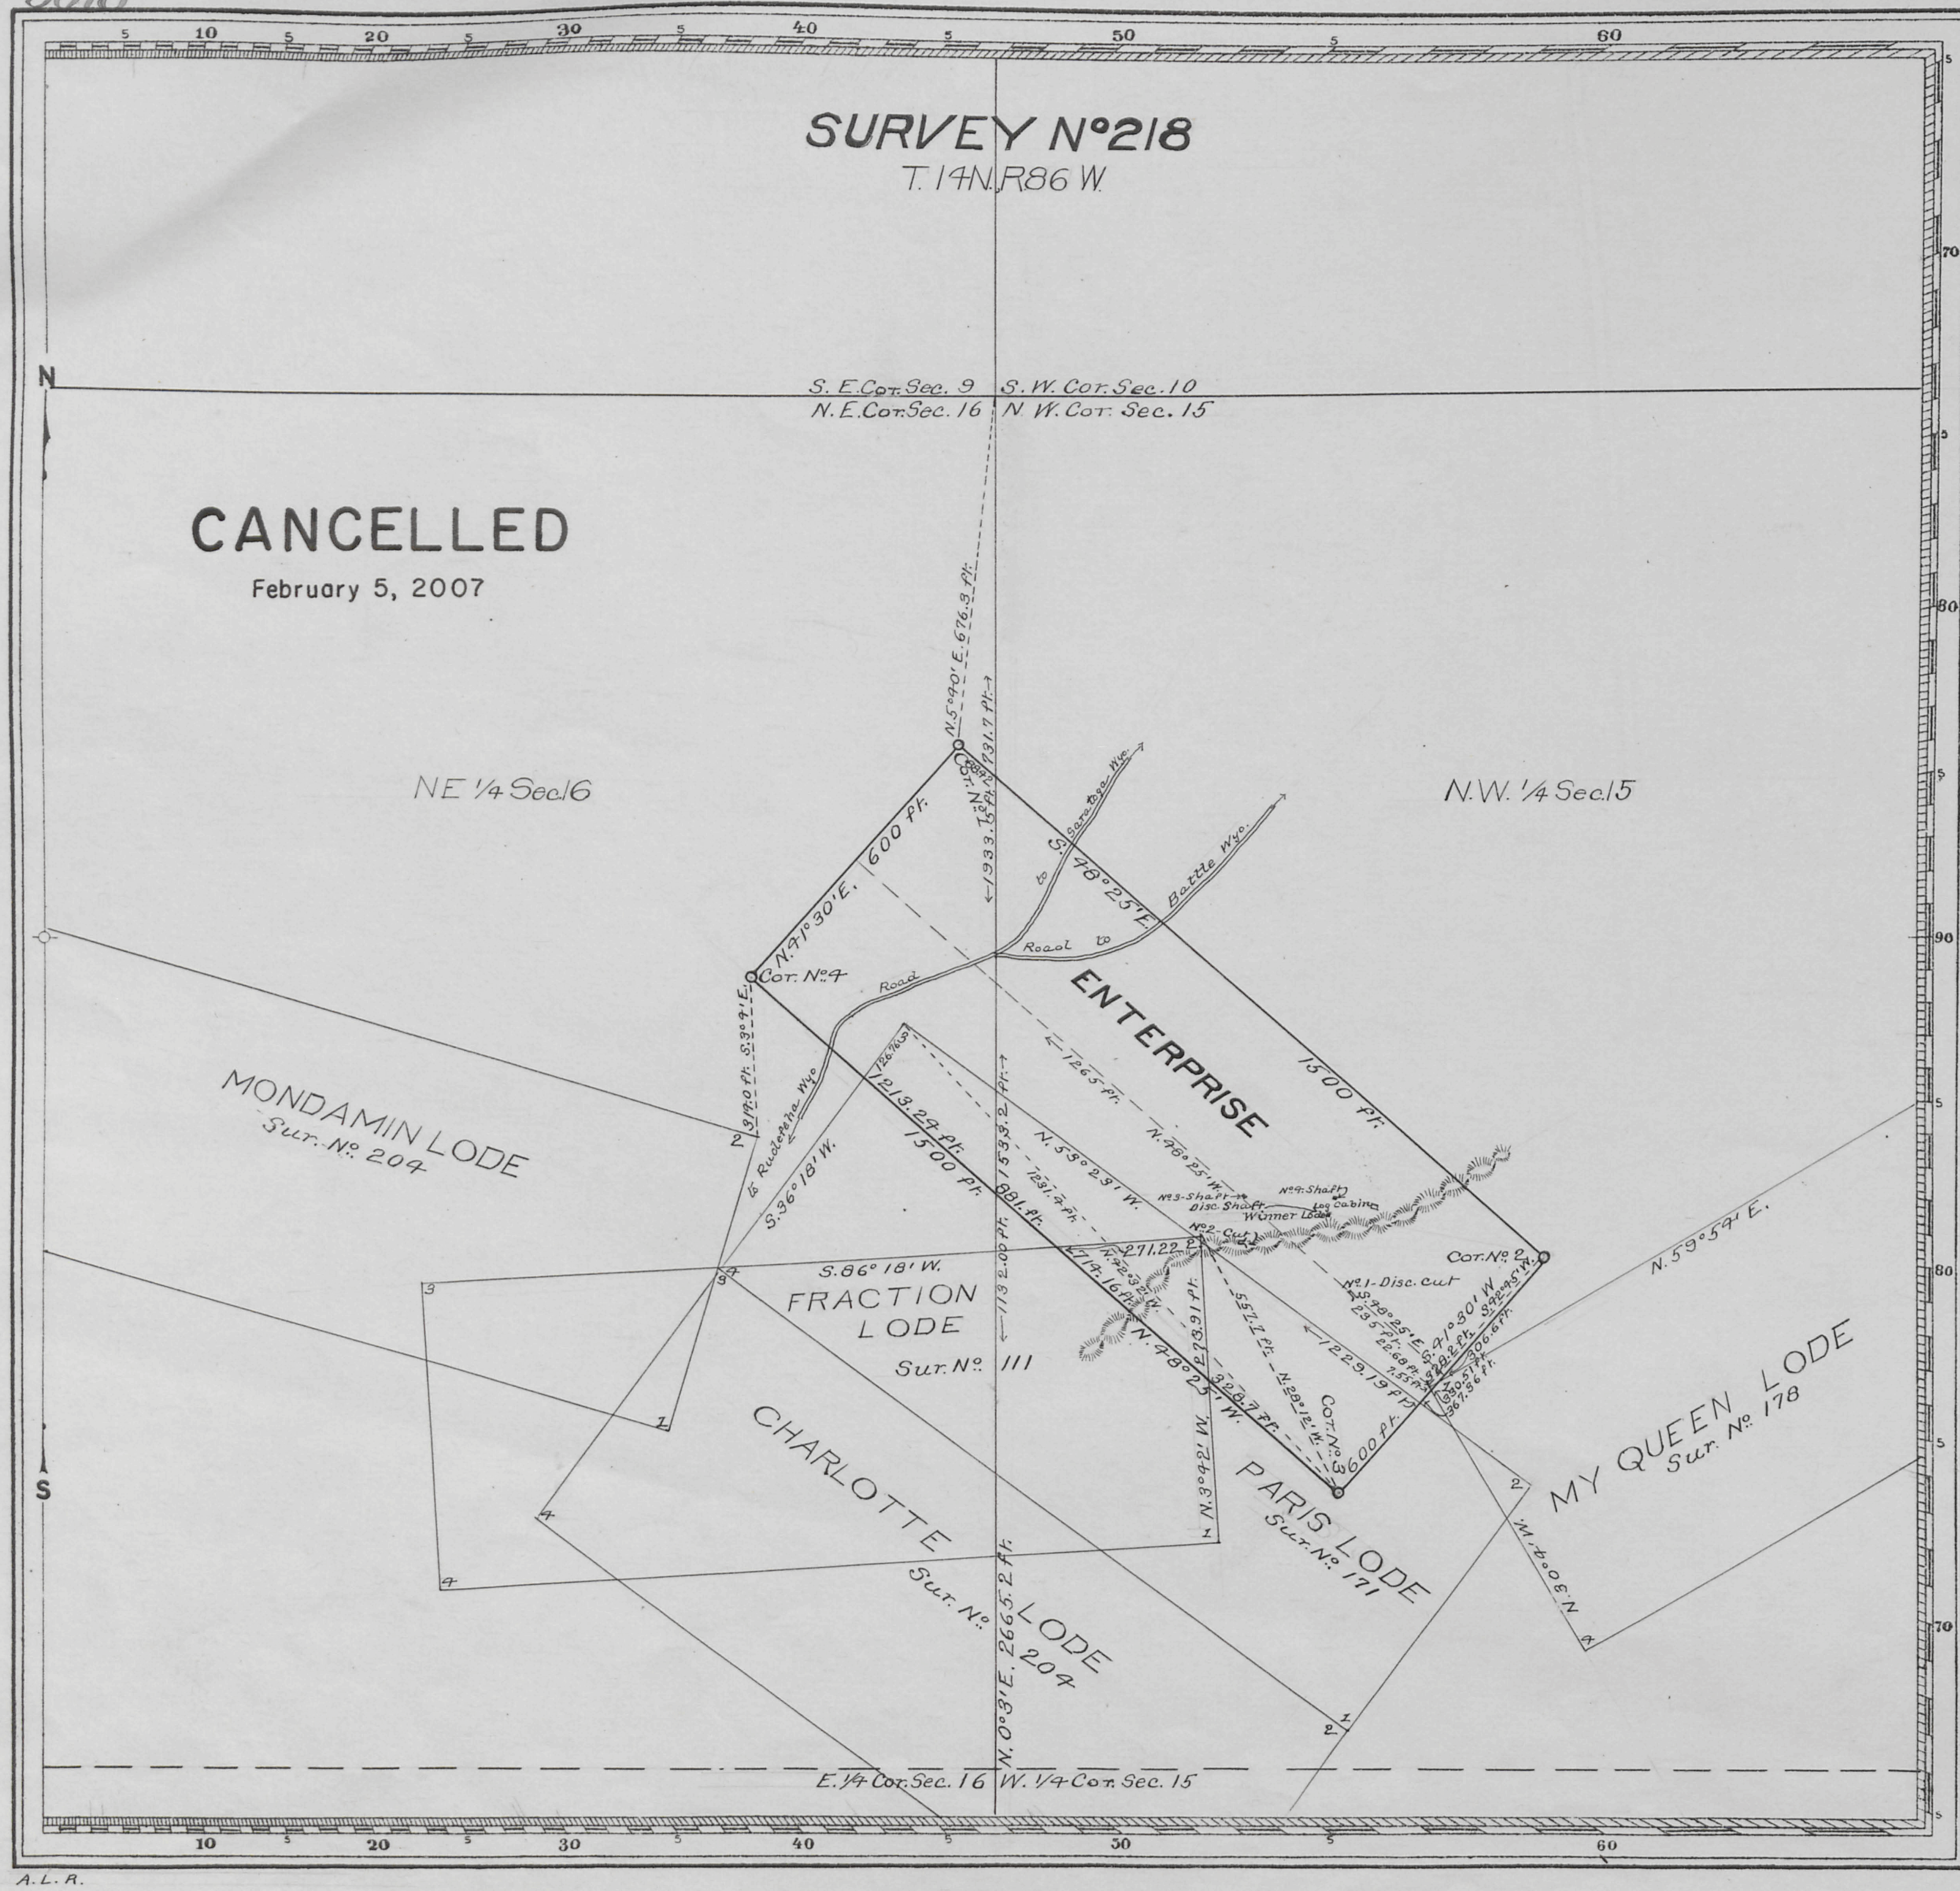

Claim Located as Amended October 23, 1902

Mineral Survey No. 218

Lot No.

Cheyenne Land District.

PLAT

OF THE CLAIM OF

W. A. Lee

KNOWN AS THE

ENTERPRISE LODE

IN BATTLE LAKE MINING DISTRICT,
CARBON COUNTY, WYOMING
Containing an Area of 20.659 Acres.
Scale of 300 Feet to the inch.
Variation 15° 30' E.
SURVEYED DECEMBER 9, 1902 BY
Robert Z. McCoy,
U.S. Deputy Mineral Surveyor,

The Original Field Notes of the Survey of the Mining Claim of
W. A. Lee
known as the
ENTERPRISE LODE

CANCELLED

from which this plat has been made under my direction, have been examined and approved, and are on file in this Office; and I hereby certify that they furnish such an accurate description of said Mining Claim as will, if incorporated into a patent, serve fully to identify the premises, and that such reference is made therein to natural objects or permanent monuments as will perpetuate and fix the locus thereof.

I further certify that Five Hundred Dollars worth of labor has been expended or improvements made upon said Mining Claim by claimant or his grantors, and that said improvements consist of
The Discovery Cut one Cut and two Shafts

that the location of said improvements is correctly shown upon this plat, and that no portion of said labor or improvements has been included in the estimate of expenditures upon any other claim.

And I further certify that this is a correct plat of said Mining Claim made in conformity with said original field notes of the survey thereof, and the same is hereby approved.

U.S. Surveyor General's Office
Cheyenne Wyoming
November 7, 1903

Alpheus P. Hanson
U.S. Surveyor General for Wyoming

H.B.P.

218

ENT. NO. .... NOTES
PAT. NO. .... V ....
C. S. NO. 56 P ....