Click Here for Field Notes

Click Here for Amended Notes

M. 9, #189 Apr. 14, 1903
M. E. 153 July 6. 1903

3

36

(4-675)

5623

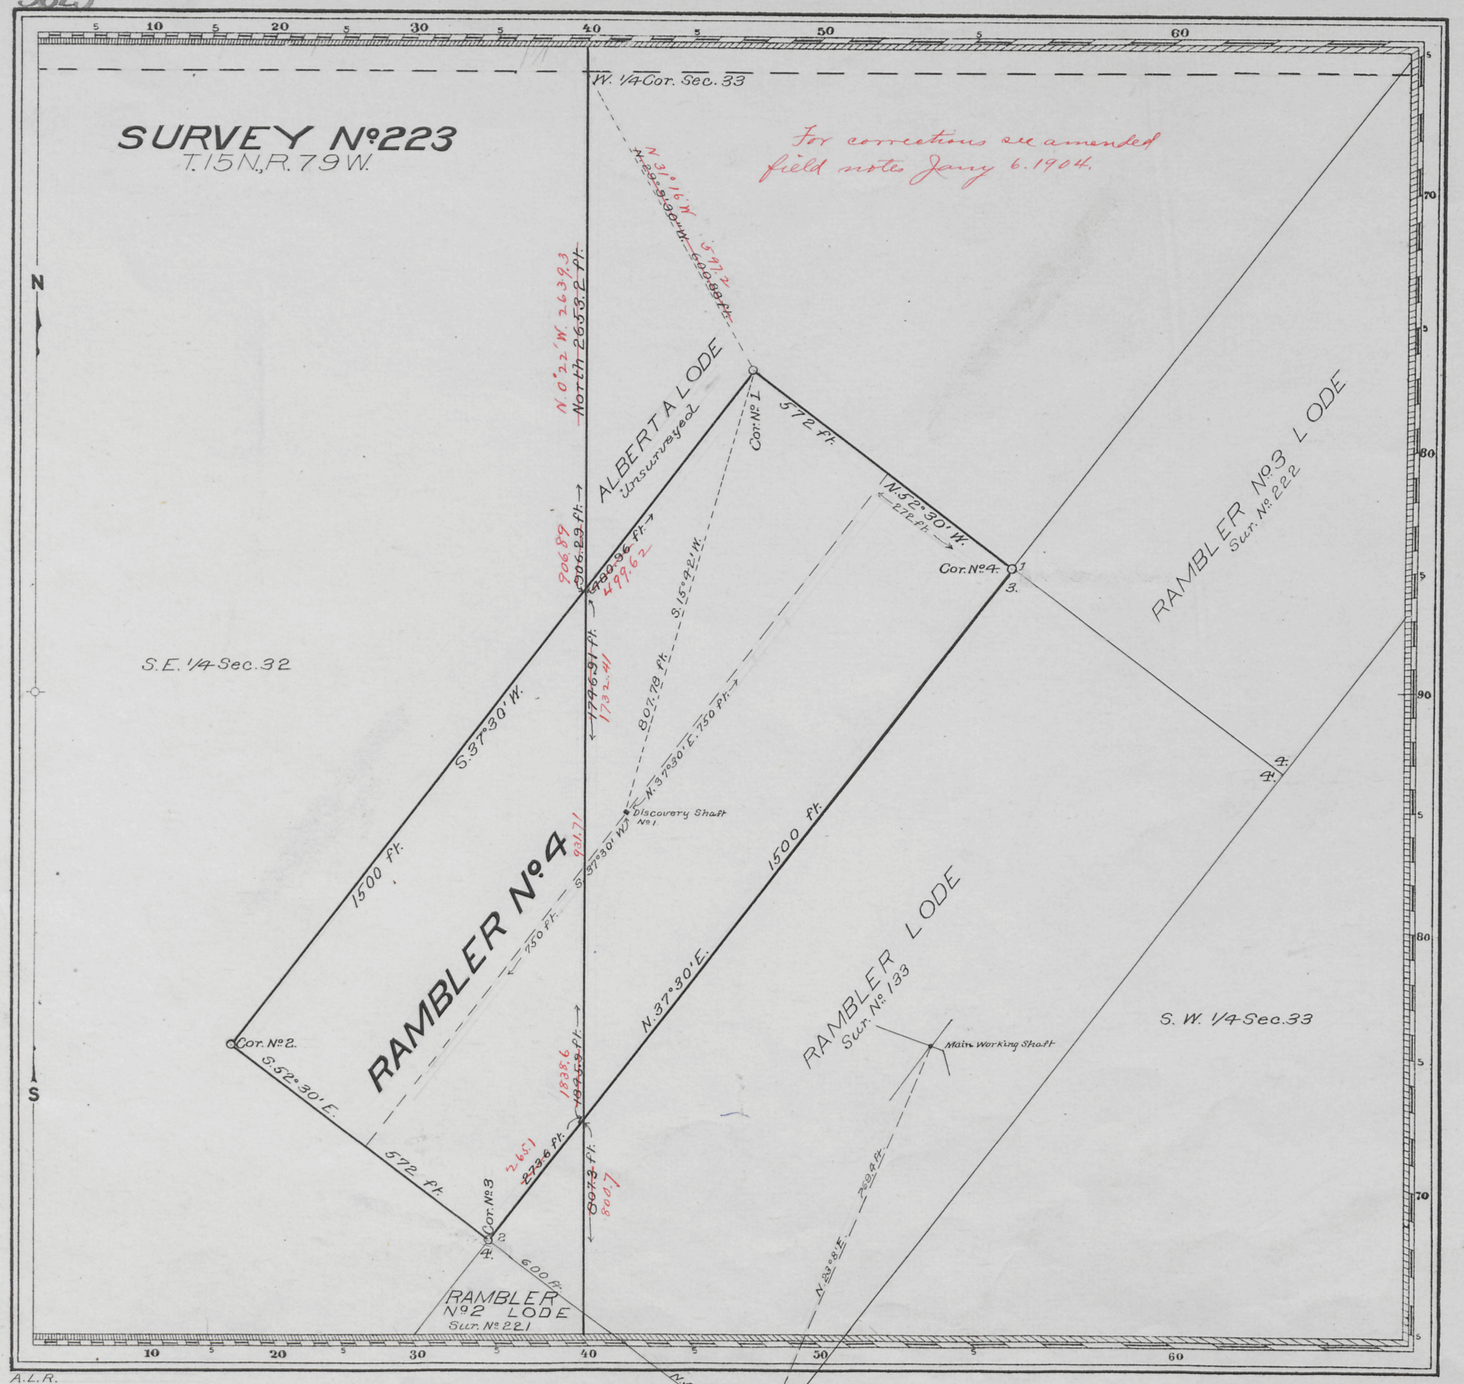

A.L.R.

Claim Located as Amended January 13, 1903

Mineral Survey Nº 223

L.O.T. Nº

Cheyenne Land District.

PLAT

OF THE CLAIM OF

the Rambler Mining and Smelting Co.

KNOWN AS THE

RAMBLER Nº 4 LODE

IN DOUGLAS CREEK MINING DISTRICT, ALBANY COUNTY, WYOMING

Containing an Area of 19.697 Acres.

Scale of 200 Feet to the inch.

Variation 15° 6' E.

SURVEYED JANUARY 17-19 1903 BY

Charles Bellamy

U.S. Deputy Mineral Surveyor,

The Original Field Notes of the Survey of the Mining Claim of the Rambler Mining and Smelting Co. known as the Rambler Nº 4 Lode

from which this plat has been made under my direction, have been examined and approved, and are on file in this Office; and I hereby certify that they furnish such an accurate description of said Mining Claim as will, if incorporated into a patent, serve fully to identify the premises, and that such reference is made therein to natural objects or permanent monuments as will perpetuate and fix the locus thereof.

I further certify that Five Hundred Dollars worth of labor has been expended or improvements made upon said Mining Claim by claimant or its grantors, and that said improvements consist of The Discovery Shaft and one tenth interest equal to $6000.00, in the double compartment shaft and workings on the Rambler claim, Mineral Survey Nº 133.

that the location of said improvements is correctly shown upon this plat, and that no portion of said labor or improvements has been included in the estimate of expenditures upon any other claim.

And I further certify that this is a correct plat of said Mining Claim made in conformity with said original field notes of the survey thereof, and the same is hereby approved.

U.S. Surveyor General's Office
Cheyenne, Wyoming
February 16, 1903

U.S. Surveyor General for Wyoming

M

223

153

ENT. NO. NOTES
PAT. NO. May 10, 1906 41224
C. S. NO. 130

M E 112