3

Cancellation Notice for this Plat

Click Here for Field Notes

40

V

5625

(4-675)

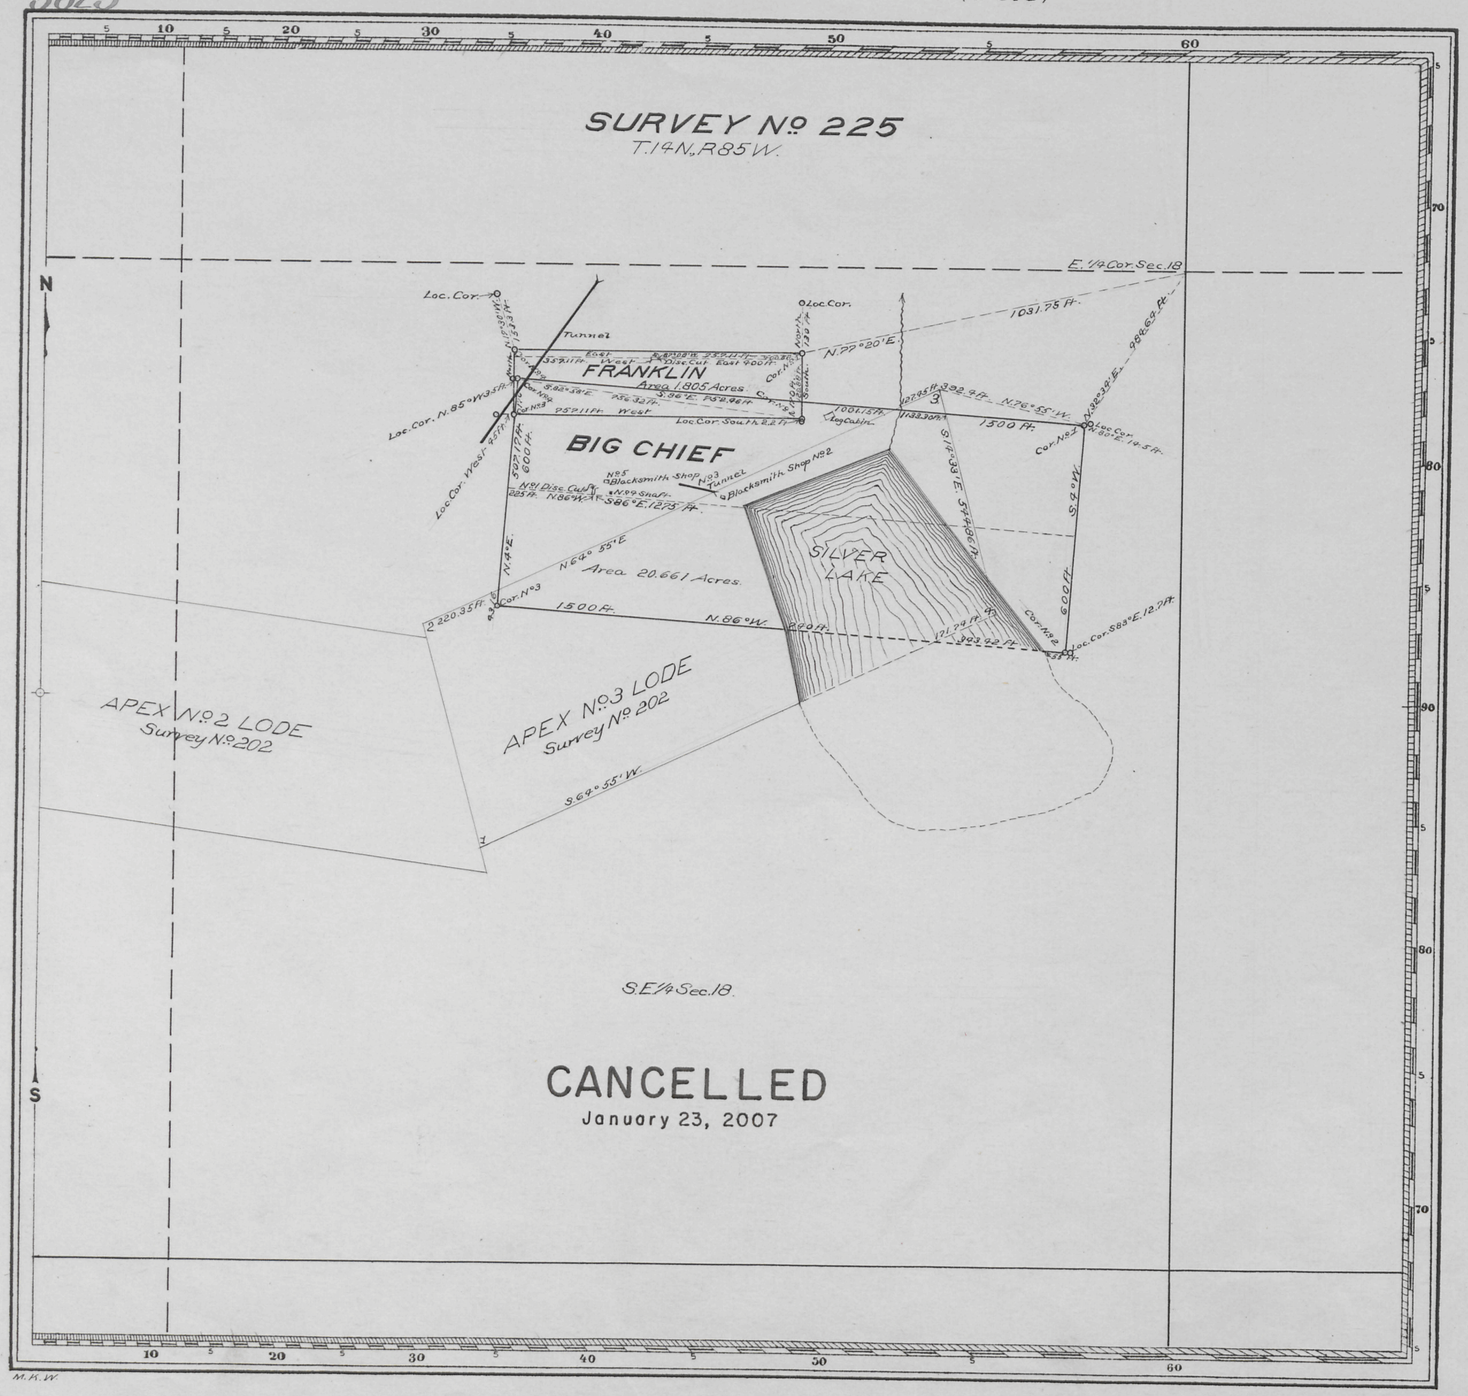

Claim Located July 29, 1899 & August 2 1902

Mineral Survey No. 225

L.O.T. No.

Cheyenne Land District.

PLAT

OF THE CLAIM OF

The Big Chief Mining Co.

KNOWN AS THE

BIG CHIEF AND FRANKLIN LODES

IN UPPER PLATTE MINING DISTRICT, CARBON COUNTY, WYOMING

Containing an Area of 22.466 Acres.

Scale of 300 Feet to the inch.

Variation 15° 20' E

SURVEYED FEBRUARY 22 MARCH 24, 1903

BY Robert Z. McCoy,

U.S. Deputy Mineral Surveyor,

The Original Field Notes of the Survey of the Mining Claim of The Big Chief Mining Co. known as the

BIG CHIEF AND FRANKLIN LODES.

CANCELLED

from which this plat has been made under my direction, have been examined and approved, and are on file in this Office; and I hereby certify that they furnish such an accurate description of said Mining Claim as will, if incorporated into a patent, serve fully to identify the premises, and that such reference is made therein to natural objects or permanent monuments as will perpetuate and fix the locus thereof.

I further certify that an amount equal to Five Hundred Dollars worth of labor has been expended or improvements made for the benefit of each location upon said Mining Claim by claimant or its grantor, and that said improvements consist of

Two Discovery Cuts, two Blacksmith Shops, one Shaft and one Tunnel

that the location of said improvements is correctly shown upon this plat, and that no portion of said labor or improvements has been included in the estimate of expenditures upon any other claim.

And I further certify that this is a correct plat of said Mining Claim made in conformity with said original field notes of the survey thereof, and the same is hereby approved.

U.S. Surveyor General's Office. Alpheus P. Hanson

Cheyenne, Wyoming } U.S. Surveyor General for

April 13, 1903 } Wyoming.

M.K.W.

A.L.R.

225

ENT. NO. ..... NOTES

PAT. NO. ..... V .....

C. S. NO. 84 P .....