3

Click Here for Field Notes

55

(4-675)

5629

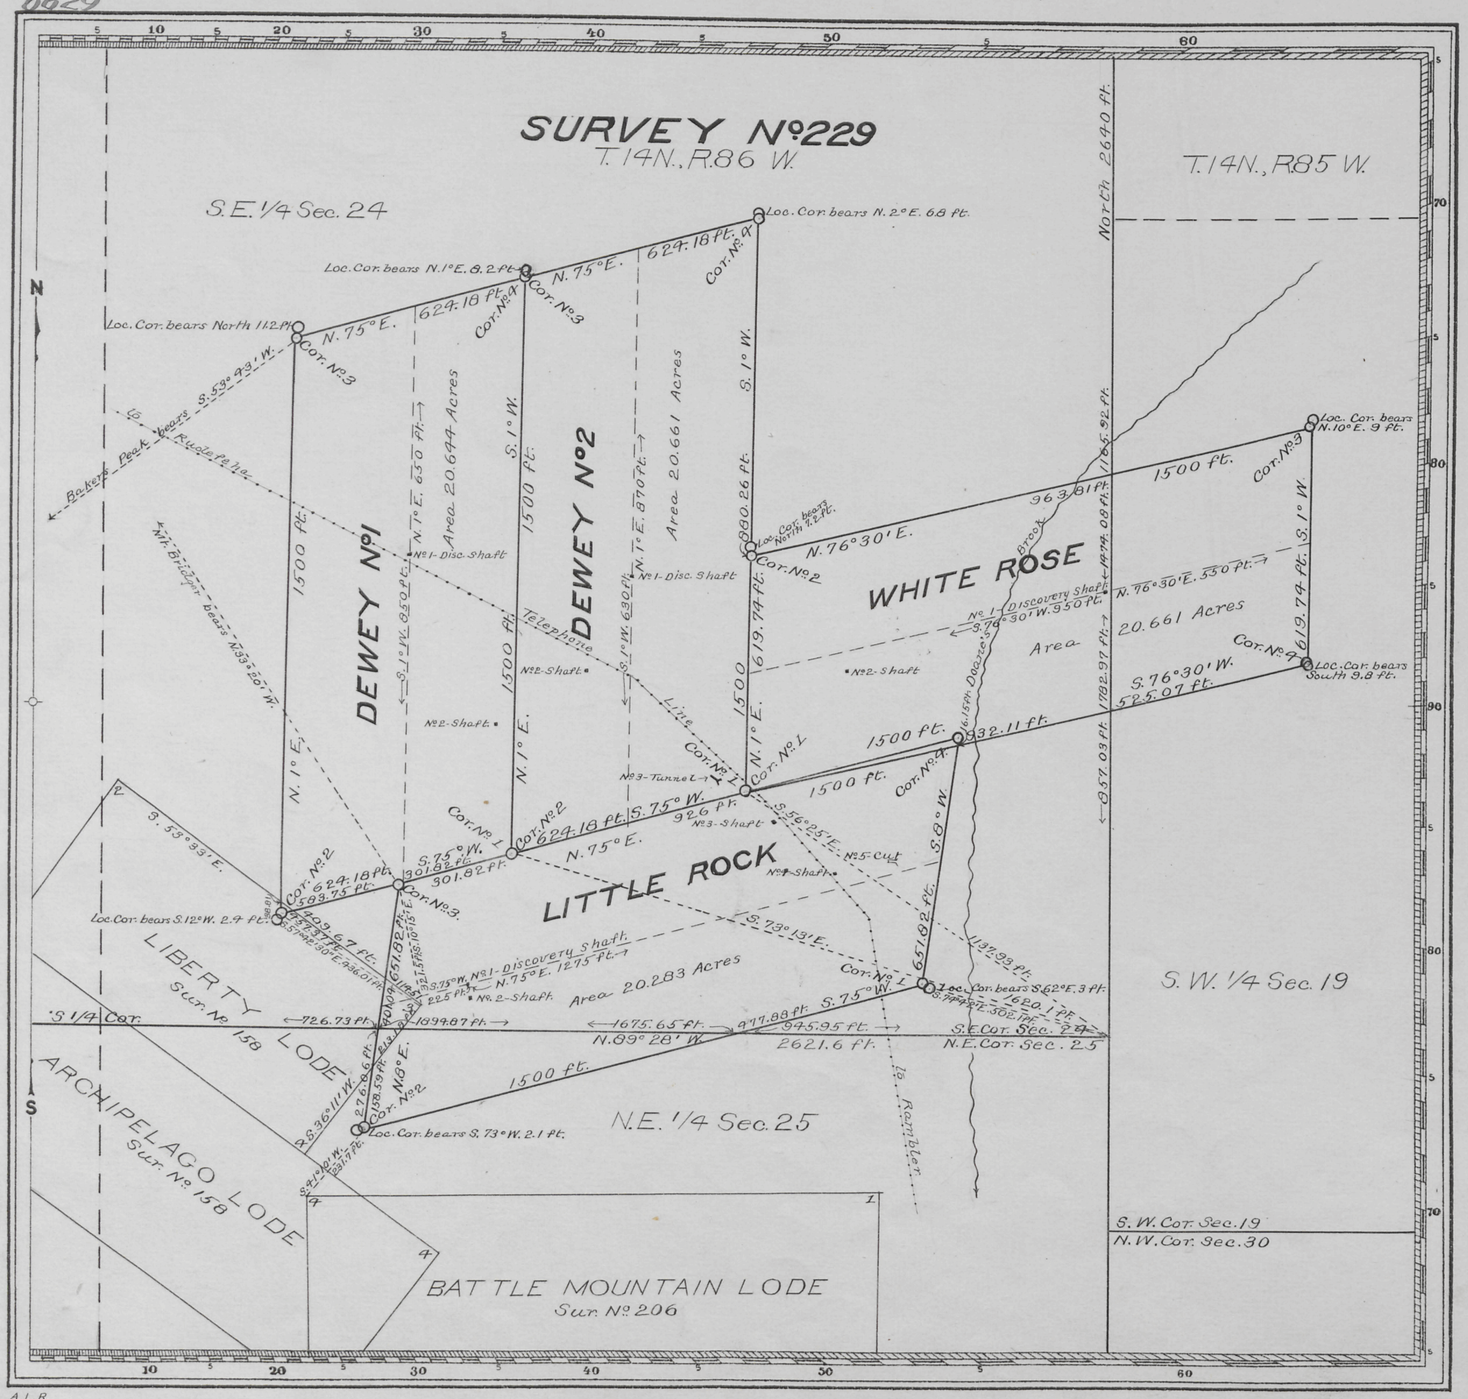

Claim Located as Amended June 26 1899

Mineral Survey No. 229

Lot No.

Cheyenne Land District.

PLAT

OF THE CLAIM OF

Andrew Strebel and Soren J. Sorenson

KNOWN AS THE

DEWEY No. 1, DEWEY No. 2, WHITE ROSE AND LITTLE ROCK LODES

IN BATTLE LAKE MINING DISTRICT, CARBON COUNTY, WYOMING

Containing an Area of 82.249 Acres.

Scale of 300 Feet to the inch.

Variation 15° 20' E.

SURVEYED APRIL 21–24 1903 BY

Robert Z. McCoy,

U.S. Deputy Mineral Surveyor,

The Original Field Notes of the Survey of the Mining Claim of Andrew Strebel and Soren J. Sorenson known as the

DEWEY No. 1, DEWEY No. 2, WHITE ROSE AND LITTLE ROCK LODES

from which this plat has been made under my direction, have been examined and approved, and are on file in this Office; and I hereby certify that they furnish such an accurate description of said Mining Claim as will, if incorporated into a patent, serve fully to identify the premises, and that such reference is made therein to natural objects or permanent monuments as will perpetuate and fix the locus thereof.

I further certify that an amount equal to Five Hundred Dollars worth of labor has been expended or improvements made for the benefit of each location upon said Mining Claim by claimants or grantors, and that said improvements consist of

Four Discovery Shafts, six Shafts, one Cut and one Tunnel

that the location of said improvements is correctly shown upon this plat, and that no portion of said labor or improvements has been included in the estimate of expenditures upon any other claim.

And I further certify that this is a correct plat of said Mining Claim made in conformity with said original field notes of the survey thereof, and the same is hereby approved.

U.S. Surveyor General's Office. Nathan P. Hansen

Cheyenne, Wyoming, September 30, 1903

U.S. Surveyor General for Wyoming

A.L.R.

H.B.P.

C.S.

229

ENT. NO. 179 NOTES
March 1, 1905
PAT. NO. 40717 V
C.S. NO. 64 P

#64