3

Click Here for Field Notes | **Click Here for Additional Report Notes** | **Click Here for Amended Notes**

67

(4-675)

Accession No. 5630

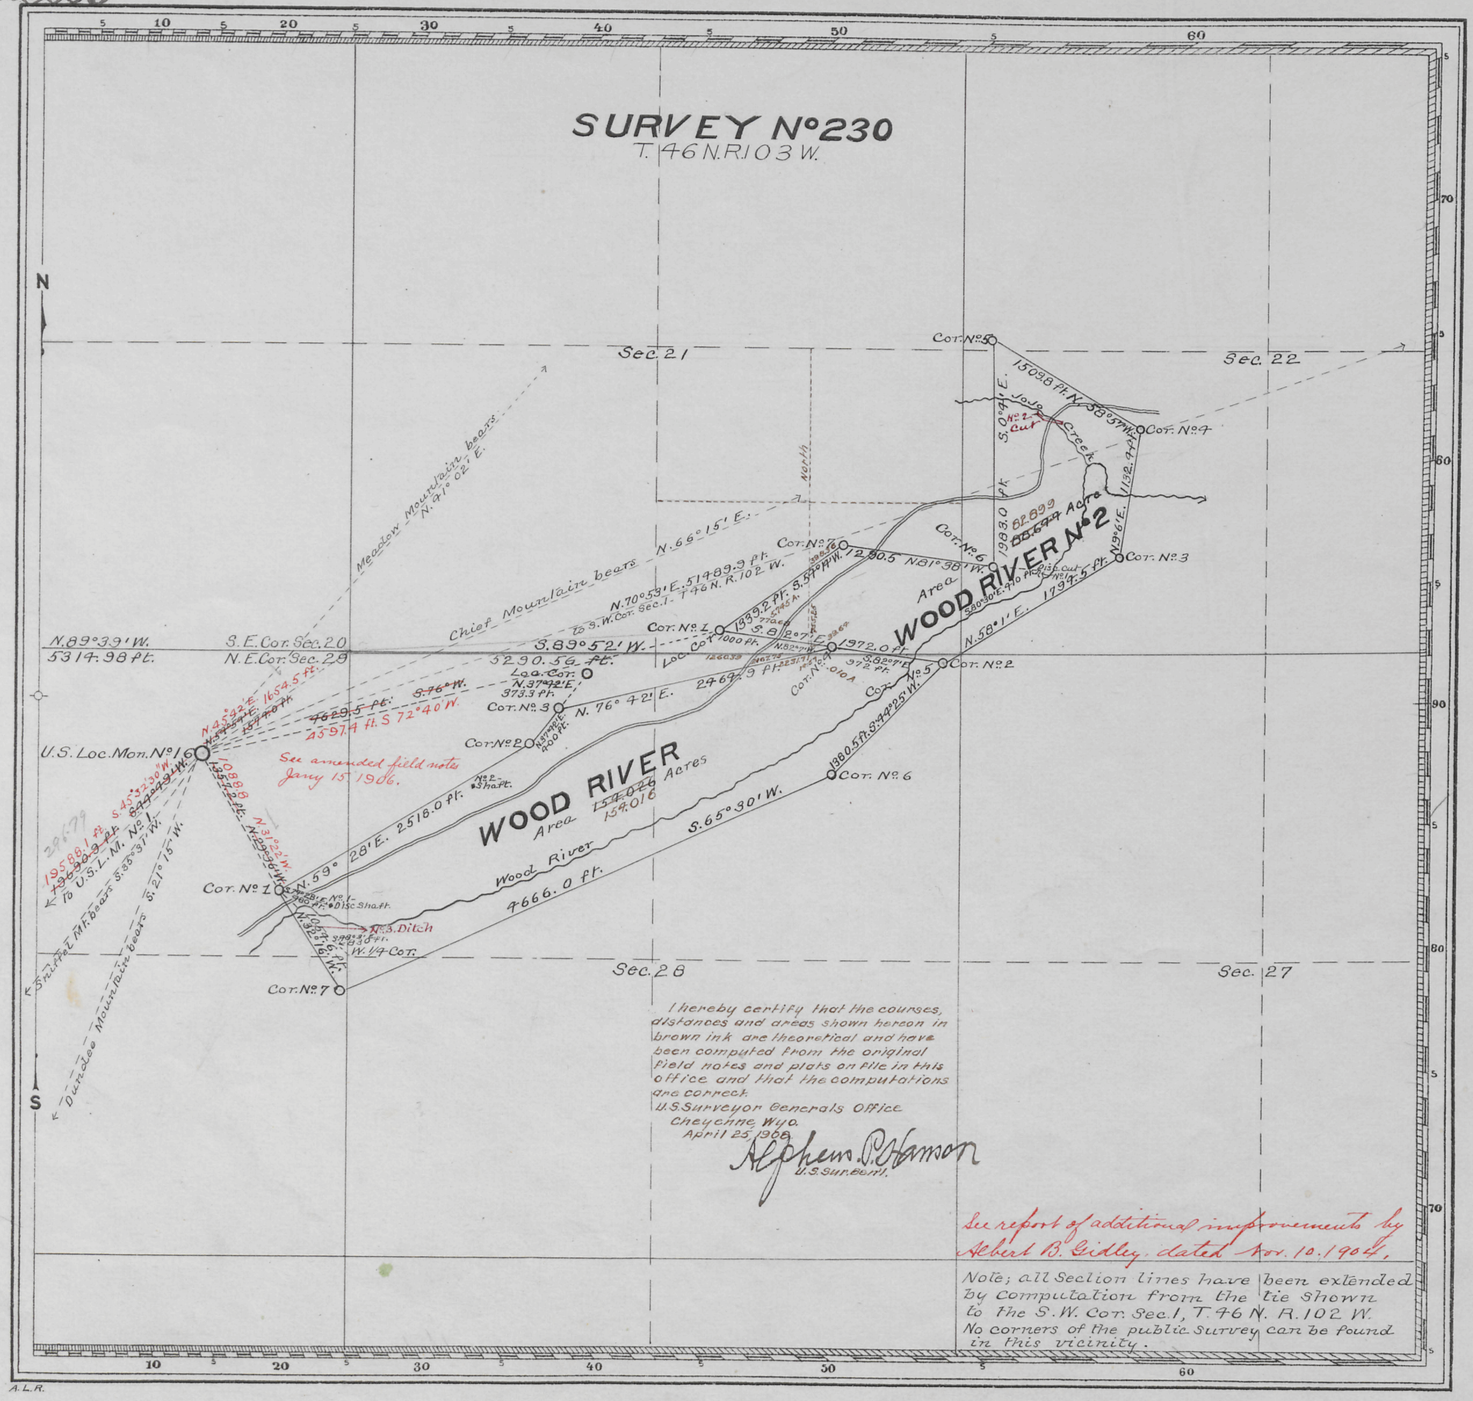

A.L.R.

Claim Located February 5, 1902

Mineral Survey Nº 230

Lot Nº

Shoshone Land District.

PLAT

OF THE CLAIM OF

John Henry Schmitzel

KNOWN AS THE

WOOD RIVER AND WOOD RIVER Nº 2 PLACERS

IN WOOD RIVER MINING DISTRICT,
BIG HORN COUNTY, WYOMING
Containing an Area of 236.919 ~~212.670~~ Acres.
Scale of 1000 Feet to the inch.
Variation 17° 50' E.

SURVEYED MAY 6-29 1903 BY
Albert B. Gidley,
U.S. Deputy Mineral Surveyor,

The Original Field Notes of the Survey of the Mining Claim of John Henry Schmitzel known as the WOOD RIVER AND WOOD RIVER Nº 2 PLACERS

from which this plat has been made under my direction, have been examined and approved, and are on file in this office; and I hereby certify that they furnish such an accurate description of said Mining Claim as will, if incorporated into a patent, serve fully to identify the premises, and that such reference is made therein to natural objects or permanent monuments as will perpetuate and fix the locus thereof.

I further certify that ~~Five Hundred Dollars worth of labor has been expended or improvements made upon said Mining Claim by claimant or grantors, and that said~~ improvements consist of

One Discovery Shaft, one Discovery Cut, and one Shaft

that the location of said improvements is correctly shown upon this plat, and that no portion of said labor or improvements has been included in the estimate of expenditures upon any other claim.

And I further certify that this is a correct plat of said Mining Claim made in conformity with said original field notes of the survey thereof, and the same is hereby approved.

U.S. Surveyor Generals Office
Cheyenne Wyoming
December 4 1903

A. L. Phemister
U.S. Surveyor General for Wyoming

H.B.P.

ENT. NO. 34 NOTES
June 8, 1908
PAT. NO. 43810 V.
336
C. S. NO. P.

230