3

Click Here for Field Notes

56

(4-675)

5631

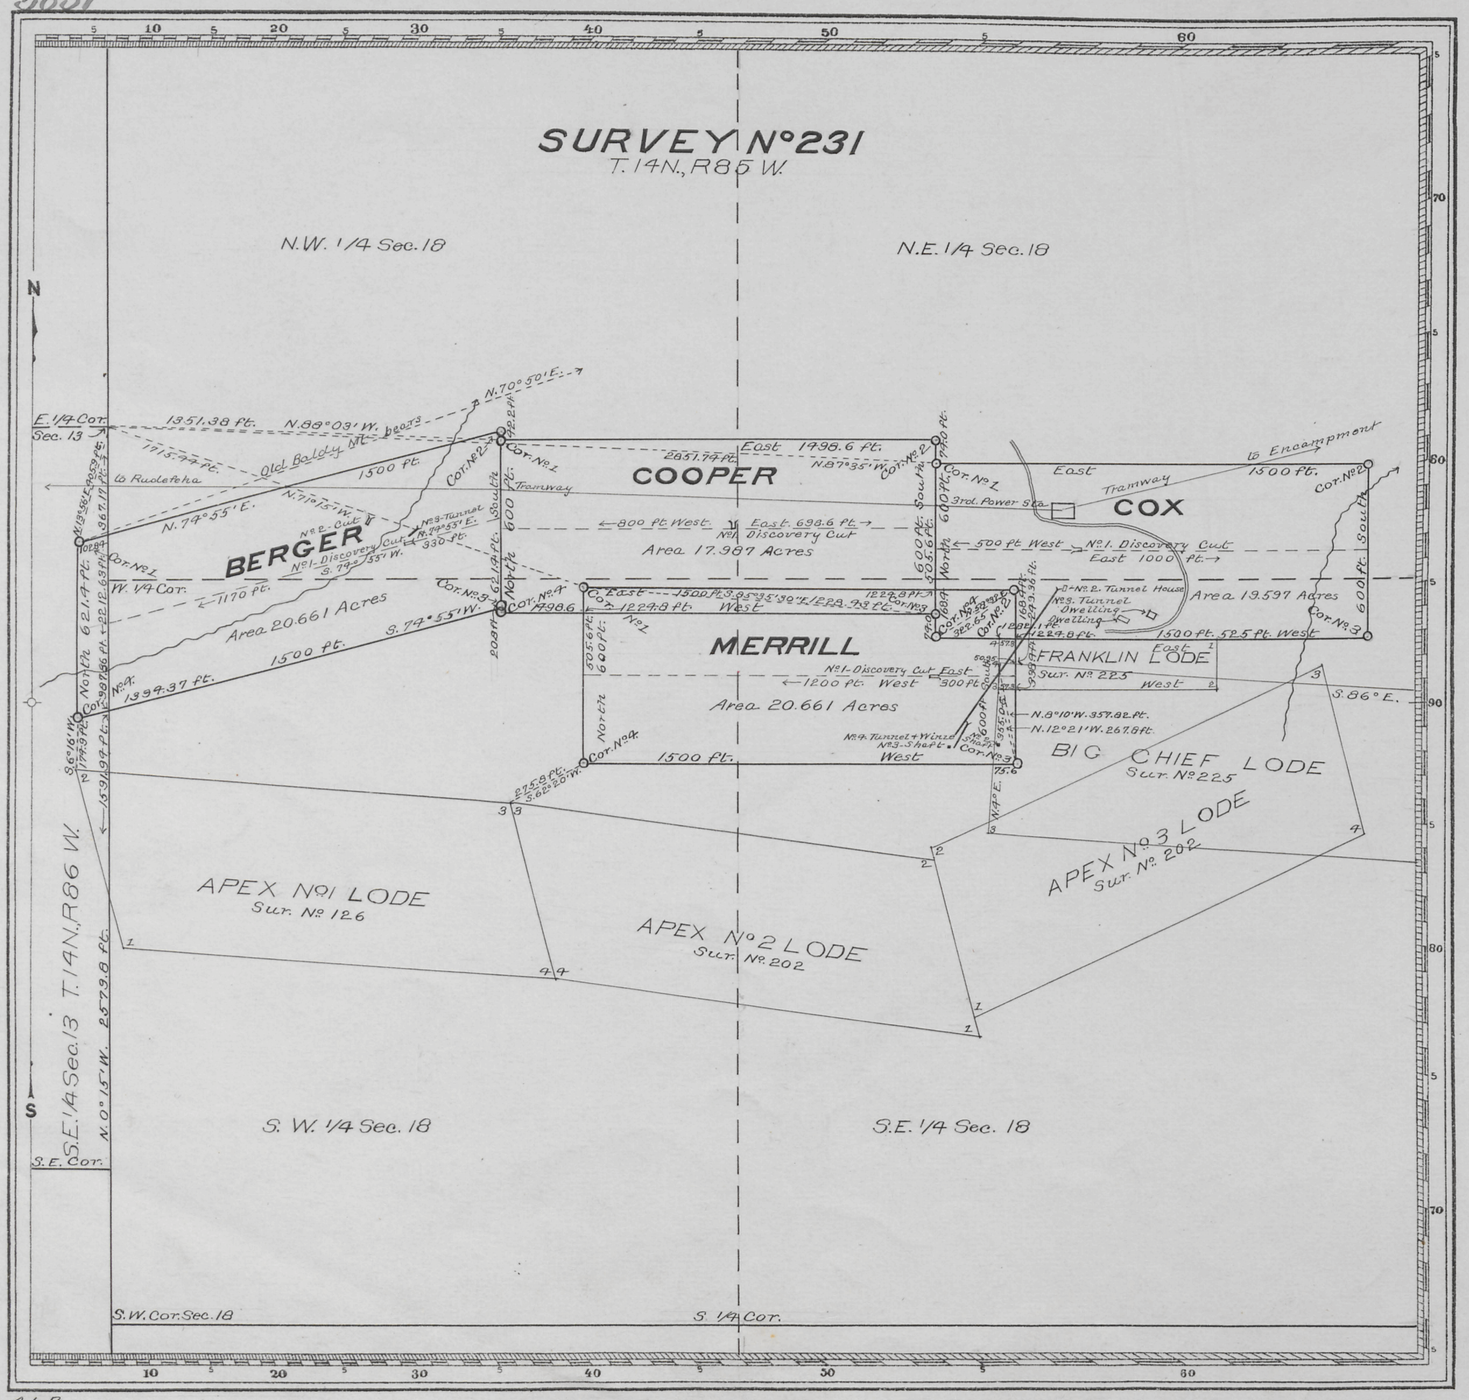

Claim Located October 10, 1902
Claim Located as Amended March 30 & July 29, 1903
Mineral Survey Nº 231

Lot Nº
Cheyenne Land District.

PLAT

OF THE CLAIM OF
The Continental Mining Company

KNOWN AS THE

COX, MERRILL, BERGER AND COOPER LODES

IN UPPER PLATTE AND BATTLE LAKE MINING DISTRICTS
CARBON COUNTY, WYOMING

Containing an Area of 78.906 Acres.
Scale of 400 Feet to the inch.
Variation 15° 20' E
SURVEYED AUGUST 8-10 1903 BY
Robert Z. McCoy,
U.S. Deputy Mineral Surveyor,

The Original Field Notes of the Survey of the Mining Claim of
The Continental Mining Company
known as the
COX, MERRILL, BERGER AND COOPER LODES

from which this plat has been made under my direction, have been examined and approved, and are on file in this Office; and I hereby certify that they furnish such an accurate description of said Mining Claim as will, if incorporated into a patent, serve fully to identify the premises, and that such reference is made therein to natural objects or permanent monuments as will perpetuate and fix the locus thereof.

I further certify that, and amount equal to Five Hundred Dollars worth of labor has been expended, or improvements made, for the benefit of each location upon said Mining Claim by claimant or its grantors, and that said improvements consist of

Four Discovery Cuts, two Tunnels, two Shafts, one Tunnel and Winze one Tunnel House and one Cut

that the location of said improvements is correctly shown upon this plat, and that no portion of said labor or improvements has been included in the estimate of expenditures upon any other claim.

And I further certify that this is a correct plat of said Mining Claim made in conformity with said original field notes of the survey thereof, and the same is hereby approved.

U.S. Surveyor General's Office
Cheyenne Wyoming
October 1, 1905

Theo. P. Hanson
U.S. Surveyor General for
Wyoming

H.B.P.

231

185
April 3, 1905
40084
84

ENT. NO. FIELD NOTES
PAT. NO.
C. S. NO. P.