3

Click Here for Field Notes

49

(4-675)

5632

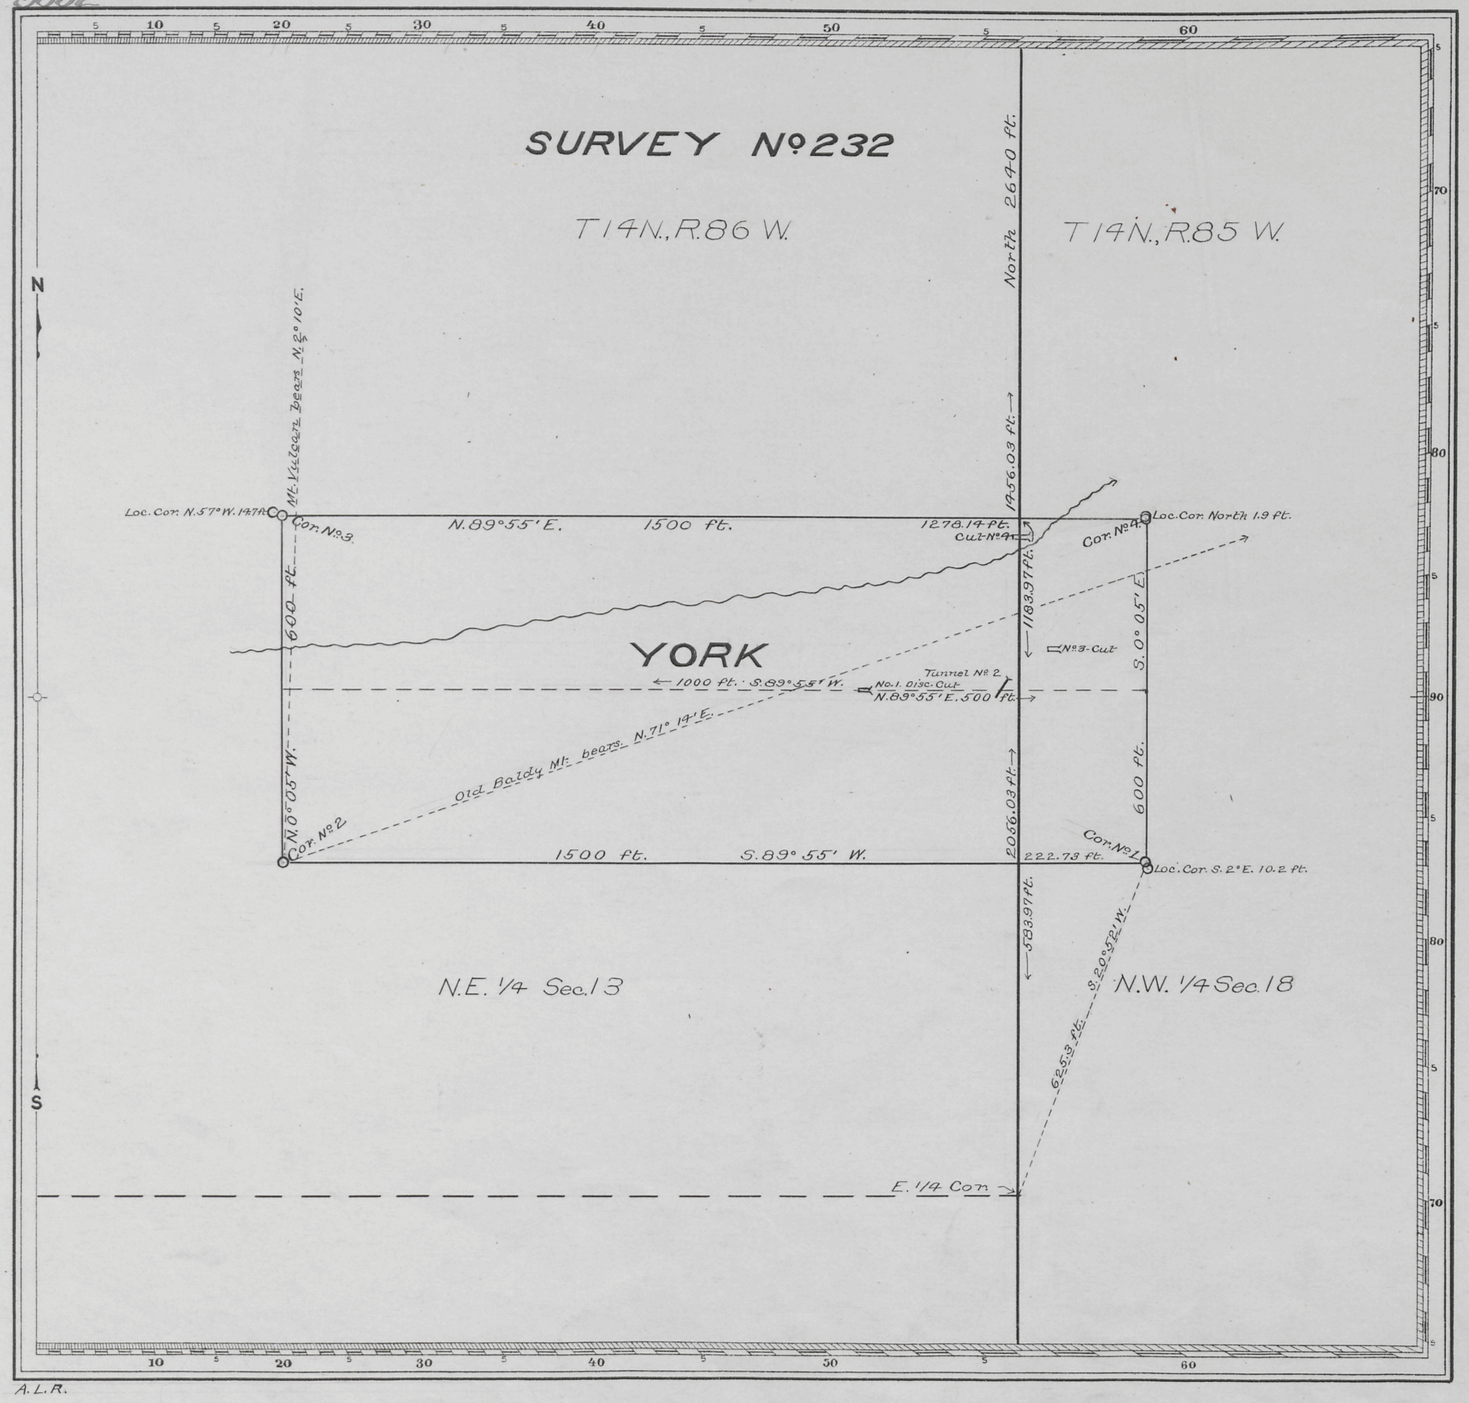

Claim Located September 28 1898

Mineral Survey Nº 232

L.o.t. Nº

Cheyenne Land District.

PLAT

OF THE CLAIM OF

The Continental Mining Co.

KNOWN AS THE

YORK LODE

IN BATTLE LAKE and UPPER PLATTE MINING DISTRICT, CARBON COUNTY, WYOMING

Containing an Area of 20.661 Acres.

Scale of 200 Feet to the inch.

Variation 15° 25' E.

SURVEYED JULY 24-25 1903 BY

Robert Z. McCoy,

U.S. Deputy Mineral Surveyor,

The Original Field Notes of the Survey of the Mining Claim of The Continental Mining Co. known as the YORK LODE

from which this plat has been made under my direction, have been examined and approved, and are on file in this office; and I hereby certify that they furnish such an accurate description of said Mining Claim as will, if incorporated into a patent, serve fully to identify the premises, and that such reference is made therein to natural objects or permanent monuments as will perpetuate and fix the locus thereof.

I further certify that Five Hundred Dollars worth of labor has been expended or improvements made upon said Mining Claim by claimant or its grantors, and that said improvements consist of

The Discovery Cut two Cuts and one Tunnel

that the location of said improvements is correctly shown upon this plat, and that no portion of said labor or improvements has been included in the estimate of expenditures upon any other claim.

And I further certify that this is a correct plat of said Mining Claim made in conformity with said original field notes of the survey thereof, and the same is hereby approved.

U.S. Surveyor General's Office Stephen V. Hanson

Cheyenne Wyoming U.S. Surveyor General for

August 13, 1903 Wyoming

232

186
April 3, 1905
40885
53