Click Here for Field Notes

Click Here for Additional Field Notes

(4-675)

5633

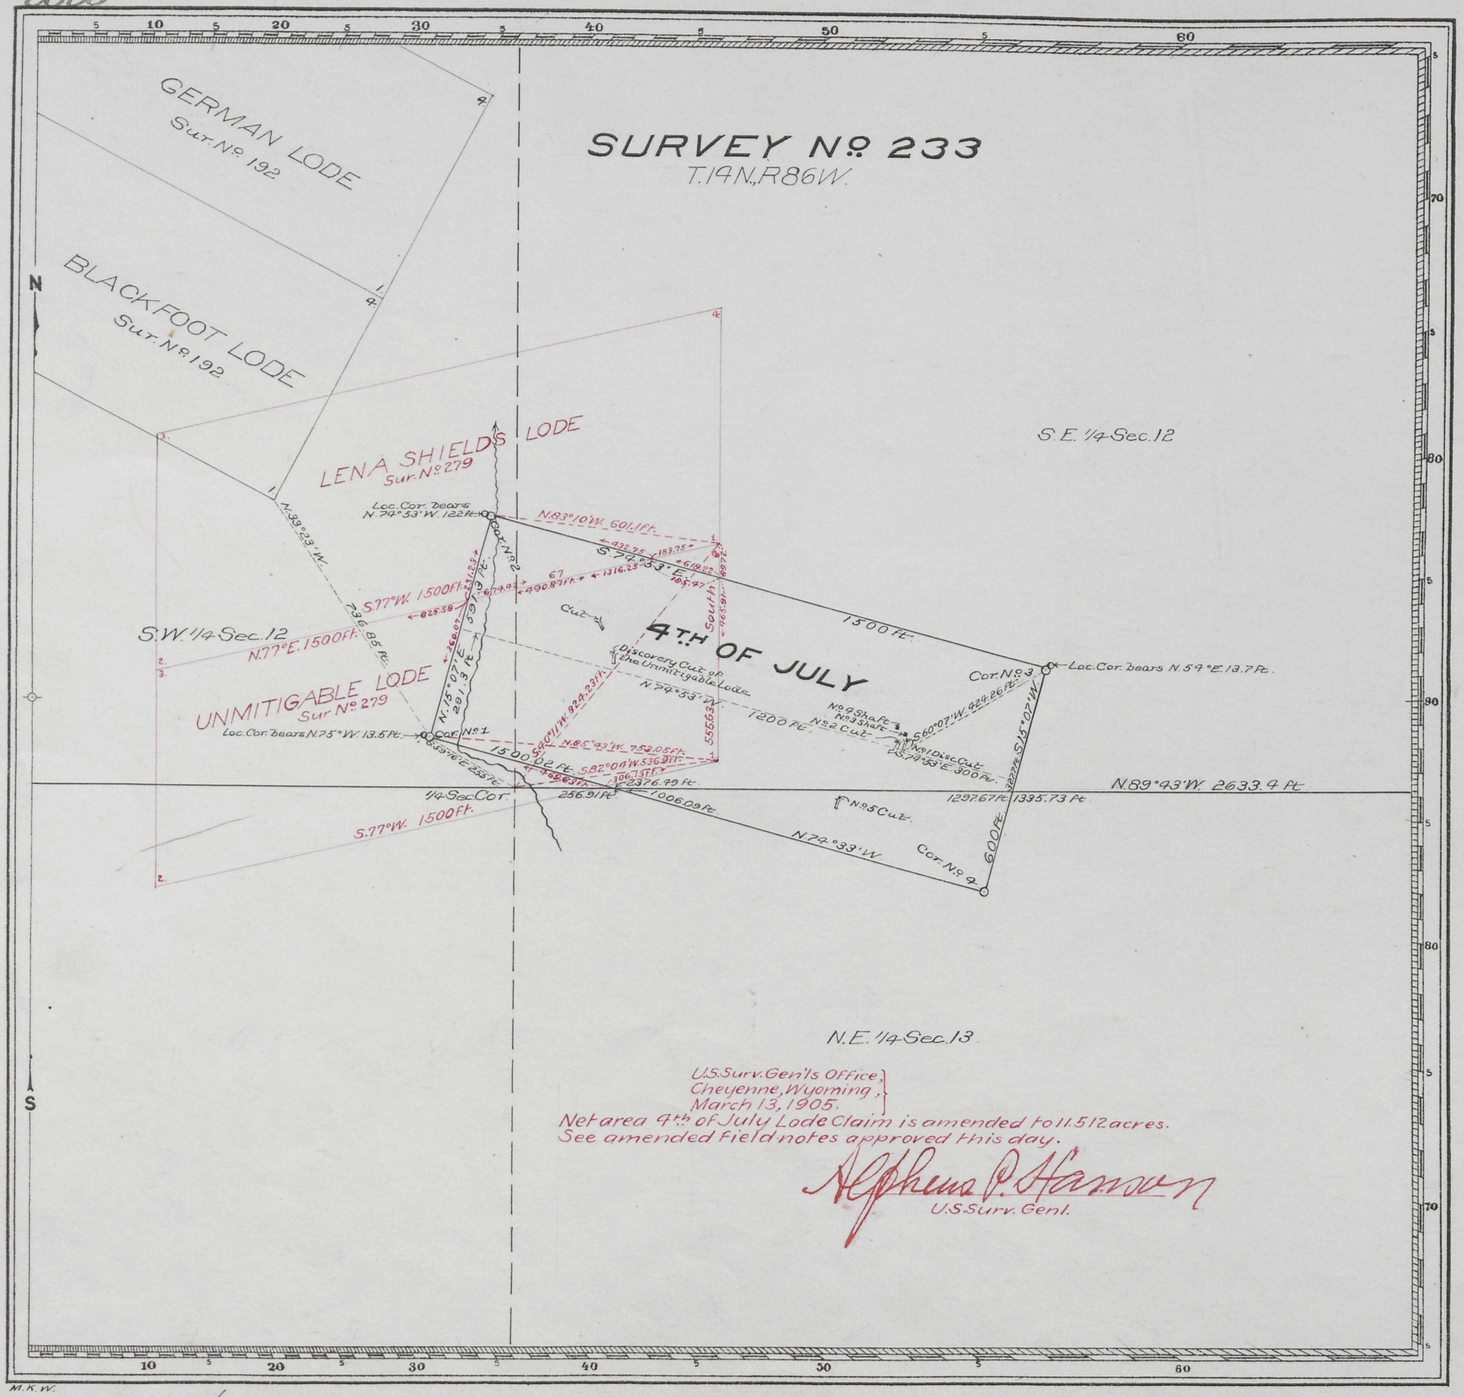

U.S. Surv. Gen'l's Office,
Cheyenne, Wyoming,
March 13, 1905.
Net area 4th of July Lode Claim is amended to 11.512 acres.
See amended Field notes approved this day.

Nathan D. Harmon
U.S. Surv. Gen'l.

Claim Located September 27, 1898

Mineral Survey No. 233

Lot No.

Cheyenne Land District.

PLAT

OF THE CLAIM OF

The Continental Mining Co.

KNOWN AS THE

4TH OF JULY LODE

IN BATTLE LAKE MINING DISTRICT,
CARBON COUNTY, WYOMING
Containing an Area of ~~20.511~~ 11.512 Acres.
Scale of 300 Feet to the inch.
Variation 15° 30' E
SURVEYED JULY 25-26 1903 BY
Robert M. McCoy,
U.S. Deputy Mineral Surveyor,

The Original Field Notes of the Survey of the Mining Claim of
The Continental Mining Co.
known as the

4TH OF JULY LODE.

from which this plat has been made under my direction, have been examined and approved, and are on file in this office; and I hereby certify that they furnish such an accurate description of said Mining Claim as will, if incorporated into a patent, serve fully to identify the premises, and that such reference is made therein to natural objects or permanent monuments as will perpetuate and fix the locus thereof.

I further certify that Five Hundred Dollars worth of labor has been expended or improvements made upon said Mining Claim by claimant or its grantors, and that said improvements consist of

One Discovery Cut, two Cuts and two Shafts.

that the location of said improvements is correctly shown upon this plat, and that no portion of said labor or improvements has been included in the estimate of expenditures upon any other claim.

And I further certify that this is a correct plat of said Mining Claim made in conformity with said original field notes of the survey thereof, and the same is hereby approved.

U.S. Surveyor General's Office
Cheyenne, Wyoming
September 4, 1903

Nathan D. Harmon
U.S. Surveyor General for
Wyoming.

F.H.A.
F.H.A.

233

776
July 21, 1906
44089
57