3

Click Here for Field Notes

46

(4-675)

5637

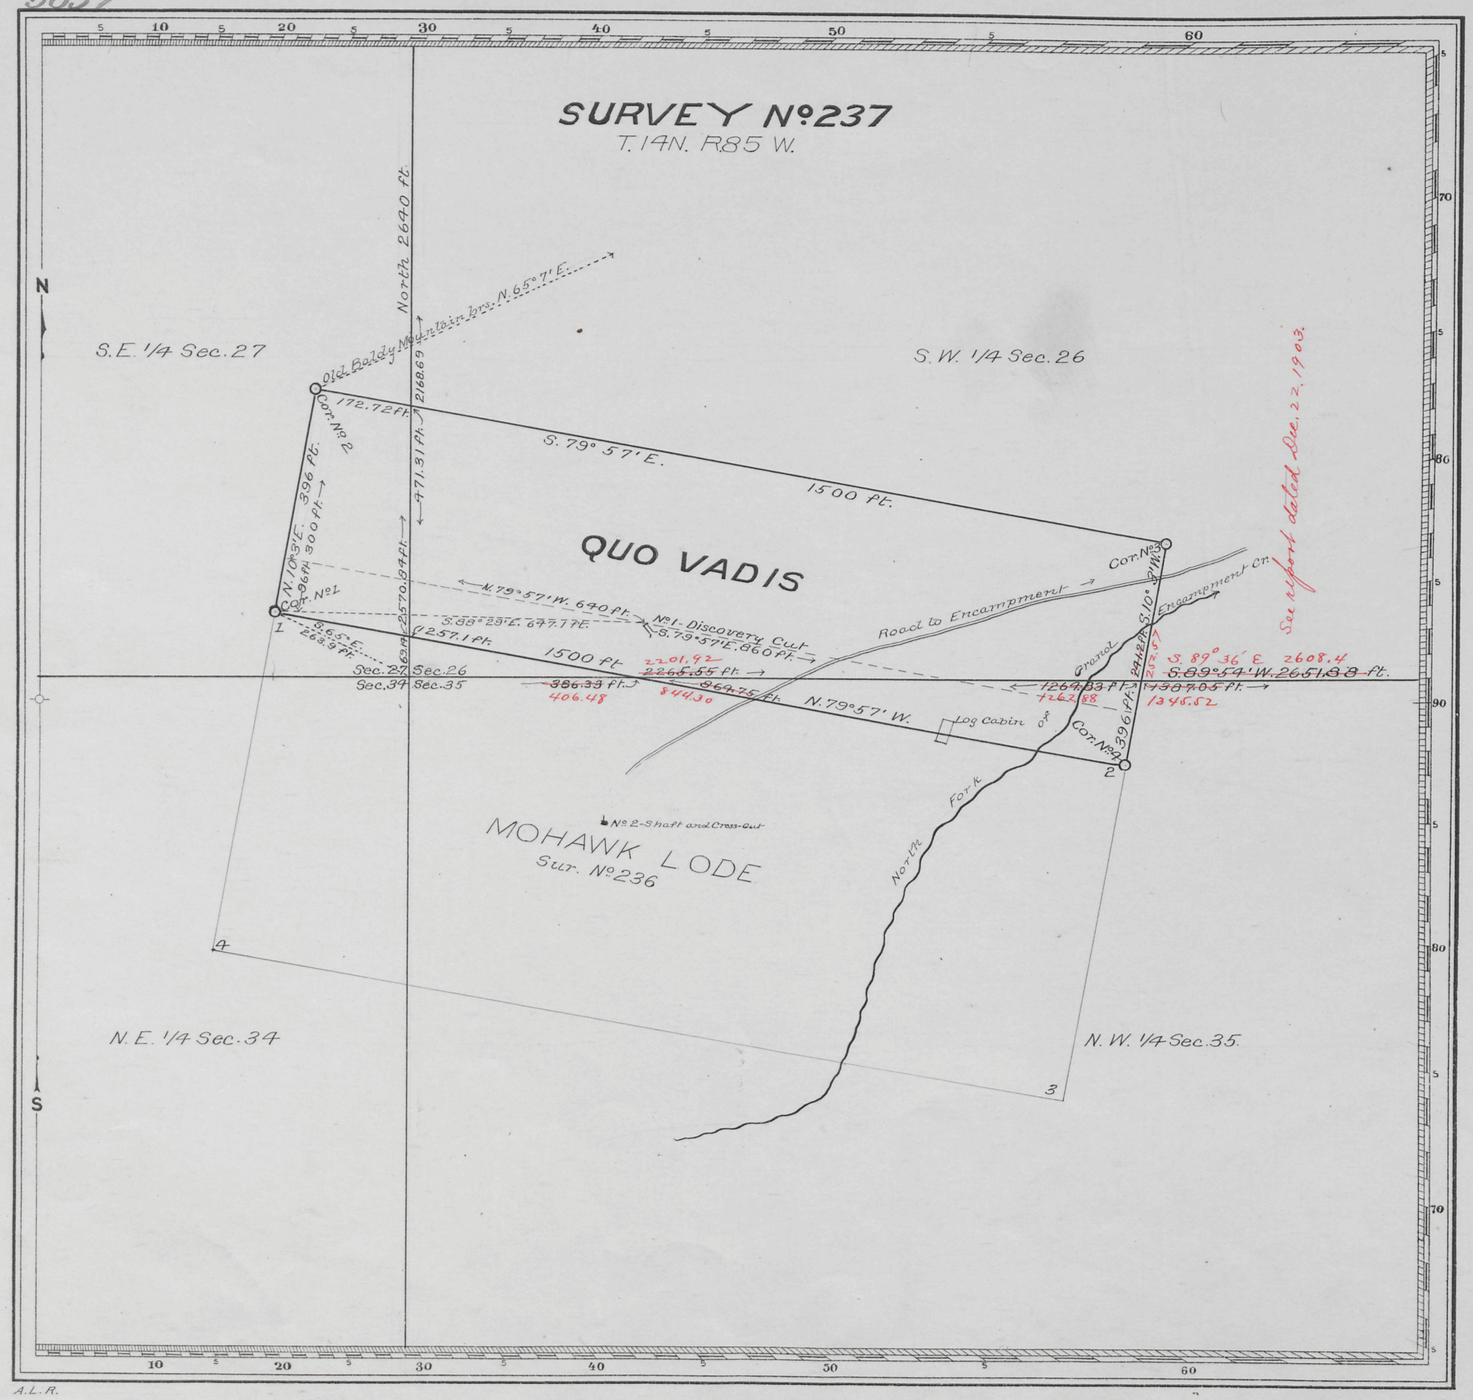

Claim Located August 29 1902

Mineral Survey No. 237

L.O.T. No.

Cheyenne Land District.

PLAT

OF THE CLAIM OF

The Chicago Venture Mining Co.

KNOWN AS THE

QUO VADIS LODE

IN UPPER PLATTE MINING DISTRICT, CARBON COUNTY, WYOMING

Containing an Area of 13.636 Acres.

Scale of 200 Feet to the inch.

Variation 15° 25' E

SURVEYED May 29 1903 BY

Robert Z. McCoy,

U.S. Deputy Mineral Surveyor,

The Original Field Notes of the Survey of the Mining Claim of The Chicago Venture Mining Co. known as the

QUO VADIS LODE

from which this plat has been made under my direction, have been examined and approved, and are on file in this Office; and I hereby certify that they furnish such an accurate description of said Mining Claim as will, if incorporated into a patent, serve fully to identify the premises, and that such reference is made therein to natural objects or permanent monuments as will perpetuate and fix the locus thereof.

I further certify that Five Hundred Dollars worth of labor has been expended or improvements made upon said Mining Claim by claimant or its grantors, and that said improvements consist of

The Discovery Cut and one Shaft and Cross-Cut

that the location of said improvements is correctly shown upon this plat, and that no portion of said labor or improvements has been included in the estimate of expenditures upon any other claim.

And I further certify that this is a correct plat of said Mining Claim made in conformity with said original field notes of the survey thereof, and the same is hereby approved.

U.S. Surveyor General's Office. Cheyenne Wyoming July 1, 1903

Ephem. P. Hanson

U.S. Surveyor General for Wyoming

A.L.R.

M.K.W.

237

ENT. NO. 168 NOTES
Nov. 19, 1904.
PAT. NO. 40083
C.S. NO. 89