3

Click Here for Field Notes

53

(4-675)

5639

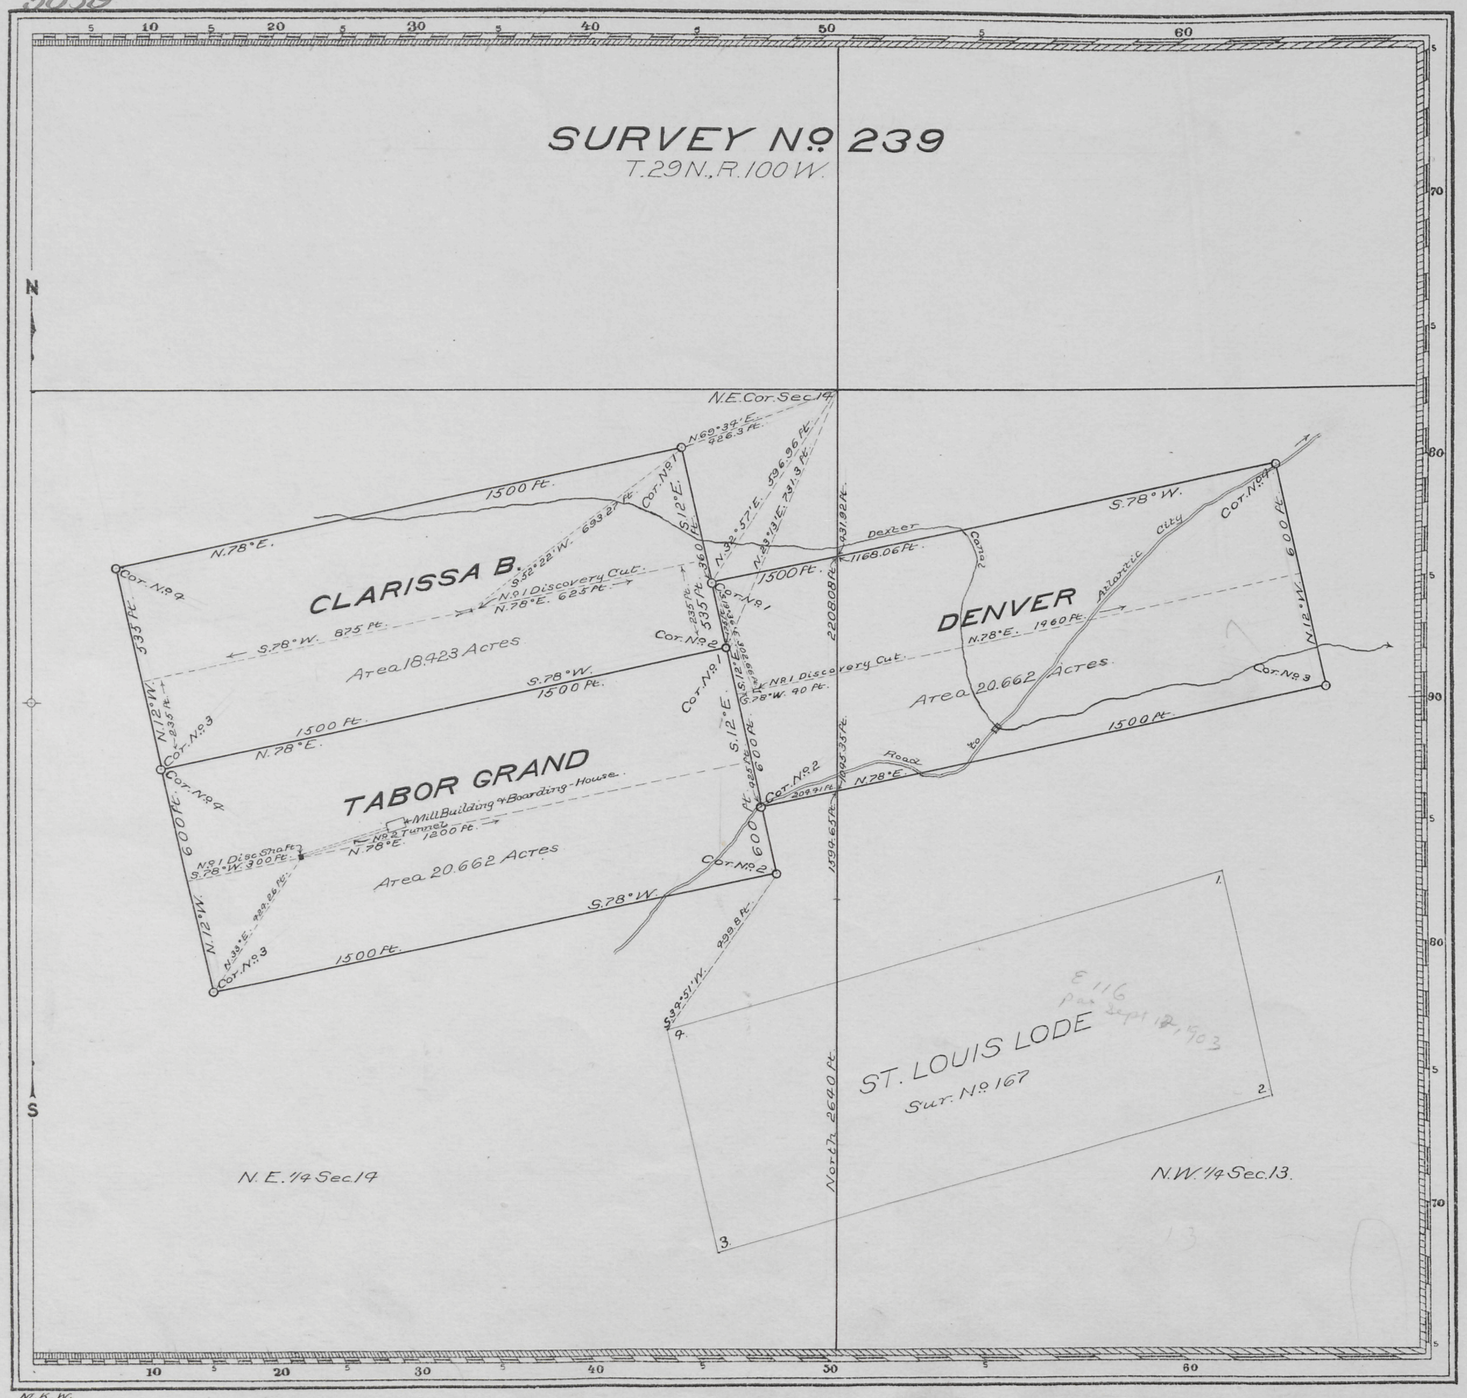


Claim Located July 29, 1890; May 8, 1902; & June 2, 1902.
Amended Location, May 20, 1903.
Mineral Survey No. 239

Lot No.
Shoshone Land District.

# PLAT

OF THE CLAIM OF

Nathan A. Baker

KNOWN AS THE

## TABOR GRAND, CLARISSA B. AND DENVER LODES.

IN AN UNORGANIZED MINING DISTRICT, FREMONT COUNTY, WYOMING.

Containing an Area of 59,747 Acres.

Scale of 300 Feet to the inch.

Variation 15°30'E

SURVEYED JUNE 1-3, 1903 BY

George F. Ober,
U.S. Deputy Mineral Surveyor,

The Original Field Notes of the Survey of the Mining Claim of Nathan A. Baker known as the

TABOR GRAND, CLARISSA B AND DENVER LODES.

from which this plat has been made under my direction, have been examined and approved, and are on file in this Office; and I hereby certify that they furnish such an accurate description of said Mining Claim as will, if incorporated into a patent, serve fully to identify the premises, and that such reference is made therein to natural objects or permanent monuments as will perpetuate and fix the locus thereof.

I further certify that an amount equal to Five Hundred Dollars worth of labor has been expended or improvements made for the benefit of each location upon said Mining Claim by claimant or his grantors, and that said improvements consist of

One Discovery Shaft, two Discovery Cuts and one Tunnel.

that the location of said improvements is correctly shown upon this plat, and that no portion of said labor or improvements has been included in the estimate of expenditures upon any other claim.

And I further certify that this is a correct plat of said Mining Claim made in conformity with said original field notes of the survey thereof, and the same is hereby approved.

U.S. Surveyor General's Office
Cheyenne, Wyoming
September 5, 1903

Alpheus P. Hanson
U.S. Surveyor General for Wyoming.

F.H.A.

239

ENT. NO. 19 NOTES
See "N" 1/11/22
PAT. NO. 41847 April 3, 1905
C. S. NO. 23 P
Patented