Click Here for Field Notes



5642

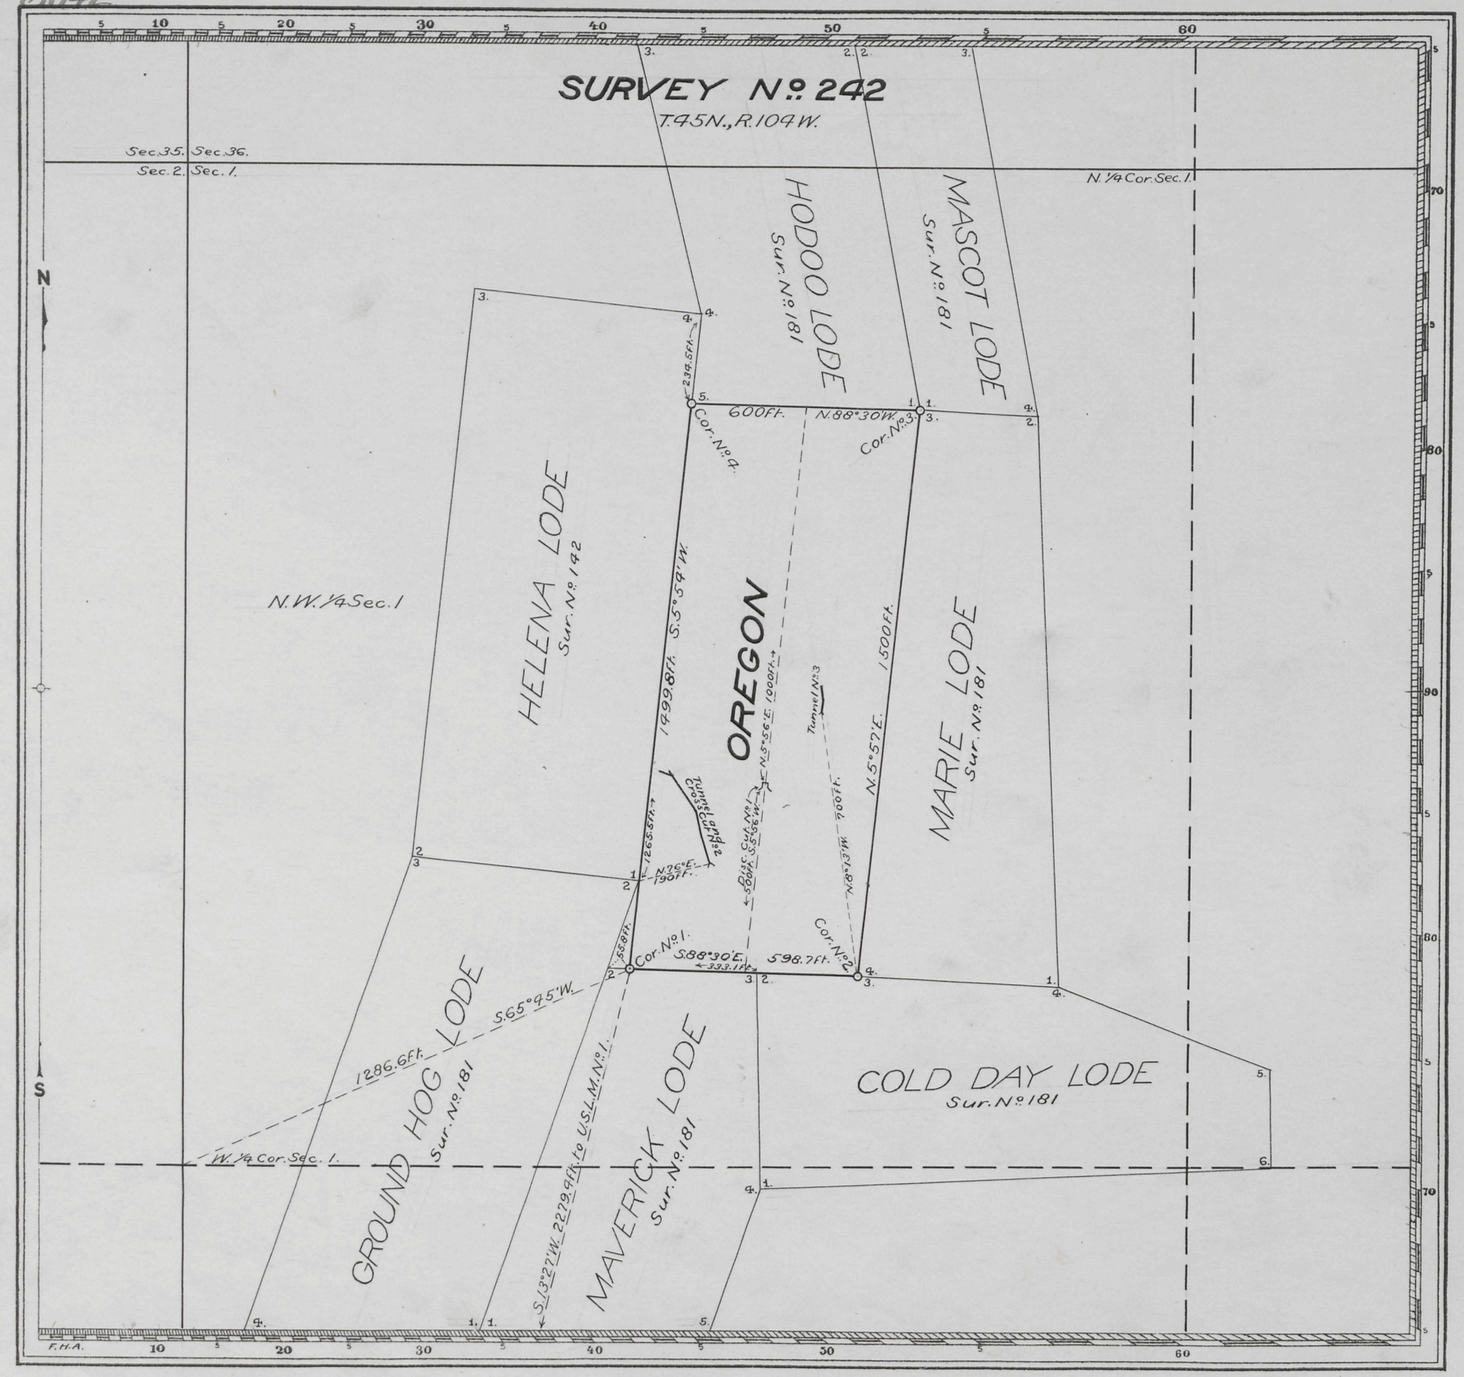


Claim Located August 29, 1891

Mineral Survey No. 242

Lot No.

Shoshone Land District.

# PLAT

OF THE CLAIM OF

Galena Ridge Mining Co.

KNOWN AS THE

## OREGON LODE

IN WOOD RIVER MINING DISTRICT,
BIG HORN COUNTY, WYOMING
Containing an Area of 20.576 Acres.
Scale of 300 Feet to the inch.
Variation 17° 50' E.
SURVEYED AUGUST 15 - DECEMBER 15, 1903 BY
Albert B. Gidley,
U.S. Deputy Mineral Surveyor,

The Original Field Notes of the Survey of the Mining Claim of Galena Ridge Mining Co. known as the

OREGON LODE

from which this plat has been made, under my direction, have been examined and approved, and are on file in this office; and I hereby certify that they furnish such an accurate description of said Mining Claim as will, if incorporated into a patent, serve fully to identify the premises, and that such reference is made therein to natural objects or permanent monuments as will perpetuate and fix the locus thereof.

I further certify that Five Hundred Dollars worth of labor has been expended or improvements made upon said Mining Claim by claimant or its grantors, and that said improvements consist of the Discovery Cut, two Tunnels and one Drift

that the location of said improvements is correctly shown upon this plat, and that no portion of said labor or improvements has been included in the estimate of expenditures upon any other claim.

And I further certify that this is a correct plat of said Mining Claim made in conformity with said original field notes of the survey thereof, and the same is hereby approved.

U.S. Surveyor General's Office
Cheyenne, Wyoming
March 29, 1904

Mathew P. Hanson
U.S. Surveyor General for
Wyoming

H.B.P.

242

ENT. NO. ..... NOTES
Jan. 24, 1906
PAT. NO. 42823 V .....
C. S. NO. 3 P .....