3

Click Here for Field Notes

65

5665

(4-675)

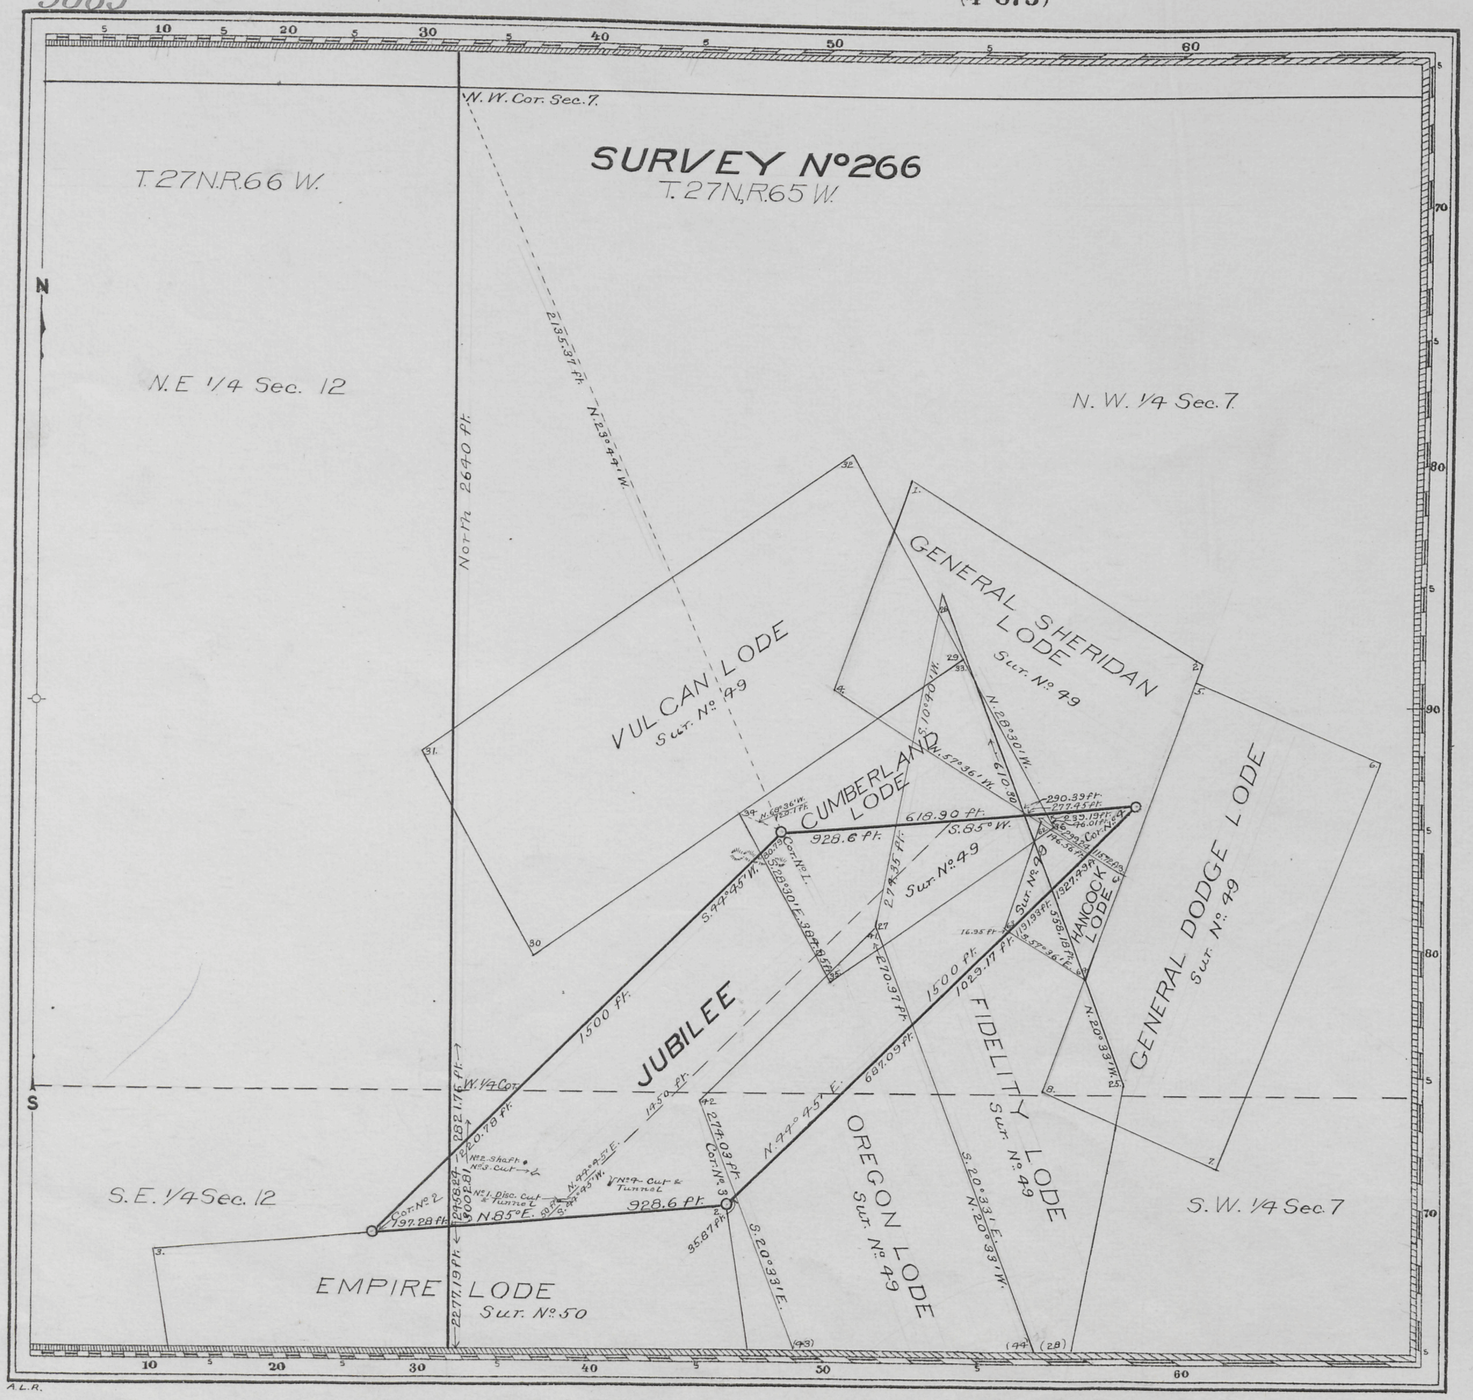

Claim Located as Amended October 8, 1903

Mineral Survey No 266

Lot No

Cheyenne Land District.

PLAT

OF THE CLAIM OF

Amos B. Reynolds

KNOWN AS THE

JUBILEE LODE

IN PLATTE CANON MINING DISTRICT, LARAMIE COUNTY, WYOMING

Containing an Area of 10.722 Acres.

Scale of 300 Feet to the inch.

Variation 14°56' E.

SURVEYED OCTOBER 20 1903 BY

Edward F. Stahle,

U.S. Deputy Mineral Surveyor,

The Original Field Notes of the Survey of the Mining Claim of Amos B. Reynolds known as the

JUBILEE LODE

from which this plat has been made under my direction, have been examined and approved, and are on file in this Office; and I hereby certify that they furnish such an accurate description of said Mining Claim as will, if incorporated into a patent, serve fully to identify the premises, and that such reference is made therein to natural objects or permanent monuments as will perpetuate and fix the locus thereof.

I further certify that Five Hundred Dollars worth of labor has been expended or improvements made upon said Mining Claim by claimant or his grantors, and that said improvements consist of the discovery cut and tunnel, one shaft, one cut and one cut and tunnel.

that the location of said improvements is correctly shown upon this plat, and that no portion of said labor or improvements has been included in the estimate of expenditures upon any other claim.

And I further certify that this is a correct plat of said Mining Claim made in conformity with said original field notes of the survey thereof, and the same is hereby approved.

U.S. Surveyor General's Office
Cheyenne, Wyoming
November 30, 1903

Chas. P. Hanson
U.S. Surveyor General for
Wyoming

266

183
Sept. 16, 1904
39634
169