3

Click Here for Field Notes

69

5666

(4-675)

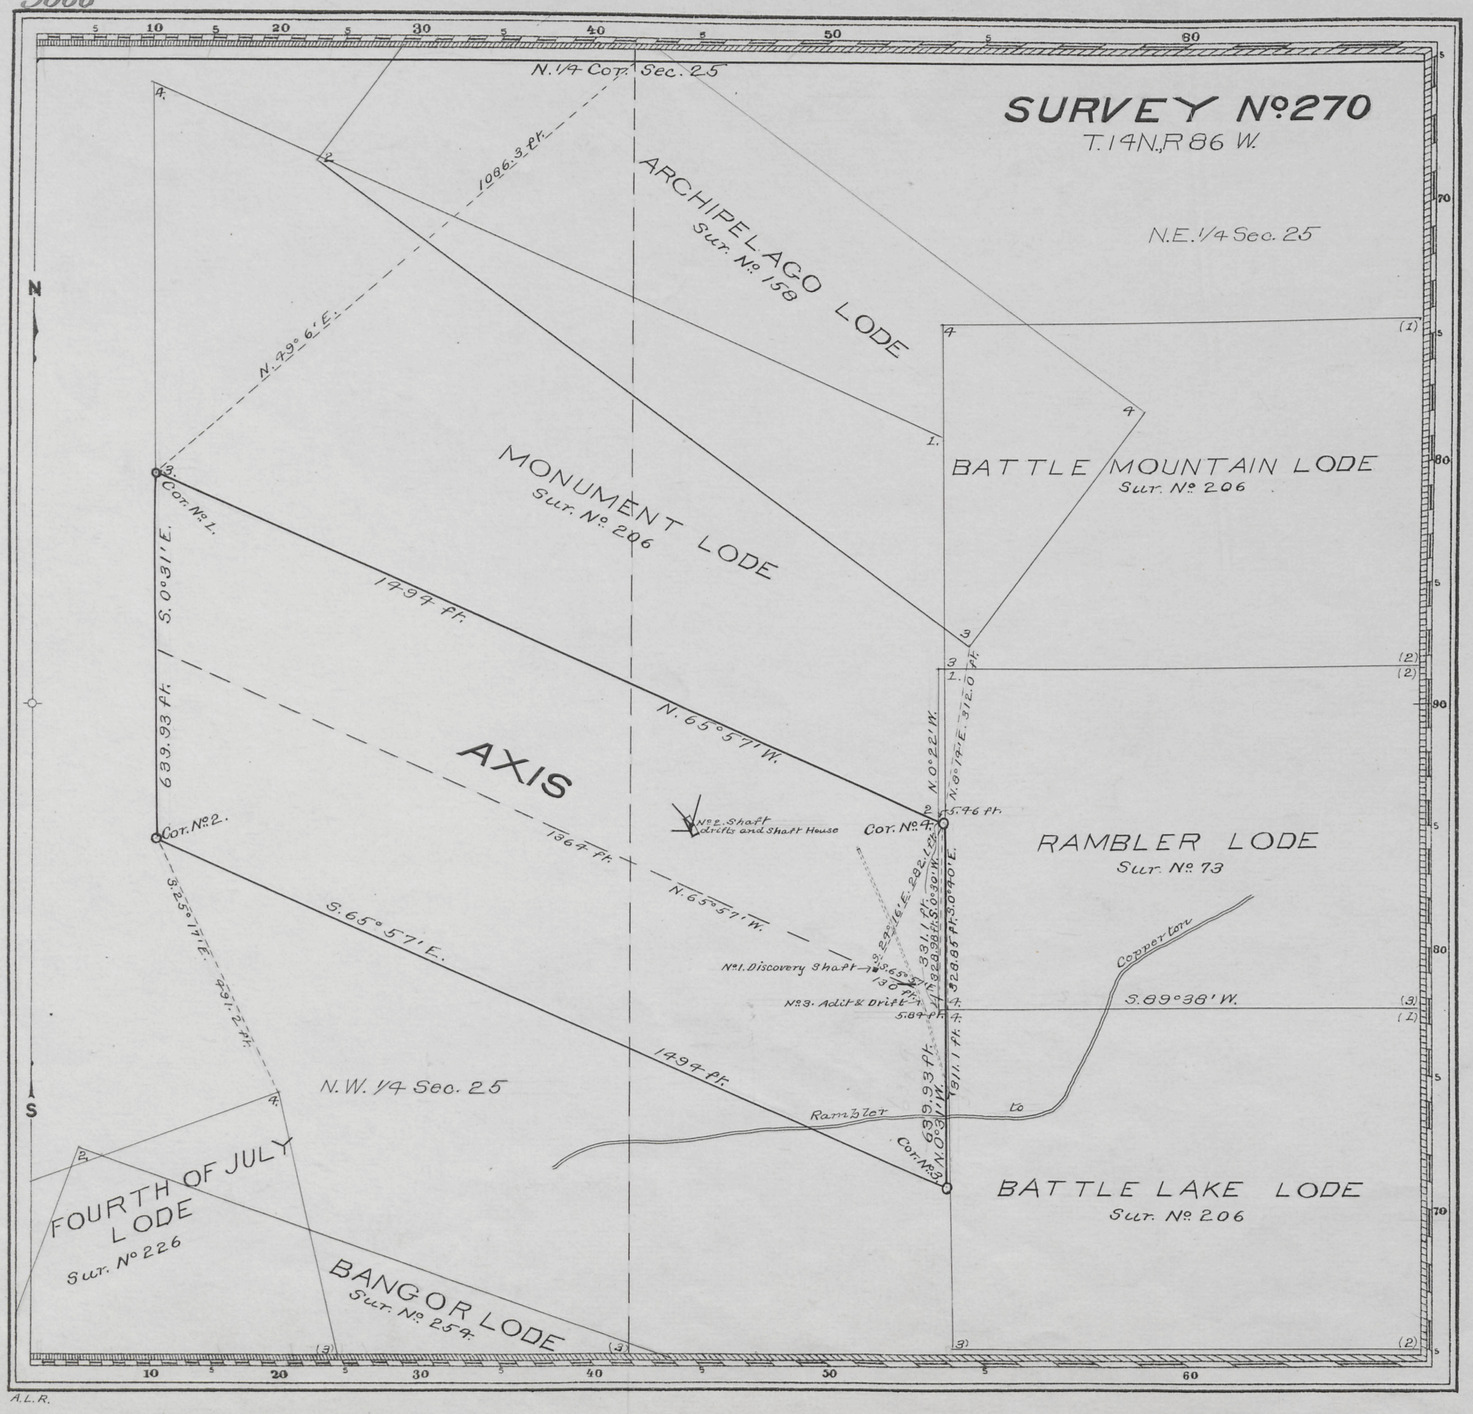

Claim Located as amended October 7, 1903

Mineral Survey Nº 270

Lot Nº

Cheyenne Land District.

PLAT

OF THE CLAIM OF

Thomas R. Jackson

KNOWN AS THE

AXIS LODE

IN BATTLE LAKE MINING DISTRICT,
CARBON COUNTY, WYOMING
Containing an Area of 19.920 Acres.
Scale of 200 Feet to the inch.
Variation 15° 15' E.
SURVEYED NOVEMBER 2-5 1903 BY
T. Russell Countryman,
U.S. Deputy Mineral Surveyor,

The Original Field Notes of the Survey of the Mining Claim of
Thomas R. Jackson
known as the
AXIS LODE

from which this plat has been made under my direction have been examined and approved, and are on file in this Office; and I hereby certify that they furnish such an accurate description of said Mining Claim as will, if incorporated into a patent, serve fully to identify the premises, and that such reference is made therein to natural objects or permanent monuments as will perpetuate and fix the locus thereof.

I further certify that Five Hundred Dollars worth of labor has been expended or improvements made upon said Mining Claim by claimant or his grantors, and that said improvements consist of the discovery shaft, one shaft with two drifts, shaft house, hoisting engine, boiler and pump and one adit with drift

that the location of said improvements is correctly shown upon this plat, and that no portion of said labor or improvements has been included in the estimate of expenditures upon any other claim.

And I further certify that this is a correct plat of said Mining Claim made in conformity with said original field notes of the survey thereof, and the same is hereby approved.

U.S. Surveyor General's Office
Cheyenne, Wyoming
December 11, 1903

Chas. P. Hanna
U.S. Surveyor General for
Wyoming

N.B.P.

C.S.

270

Y.33
Dec. 13. 1907
44764
65