3

Click Here for Field Notes

66

5667

(4-675)

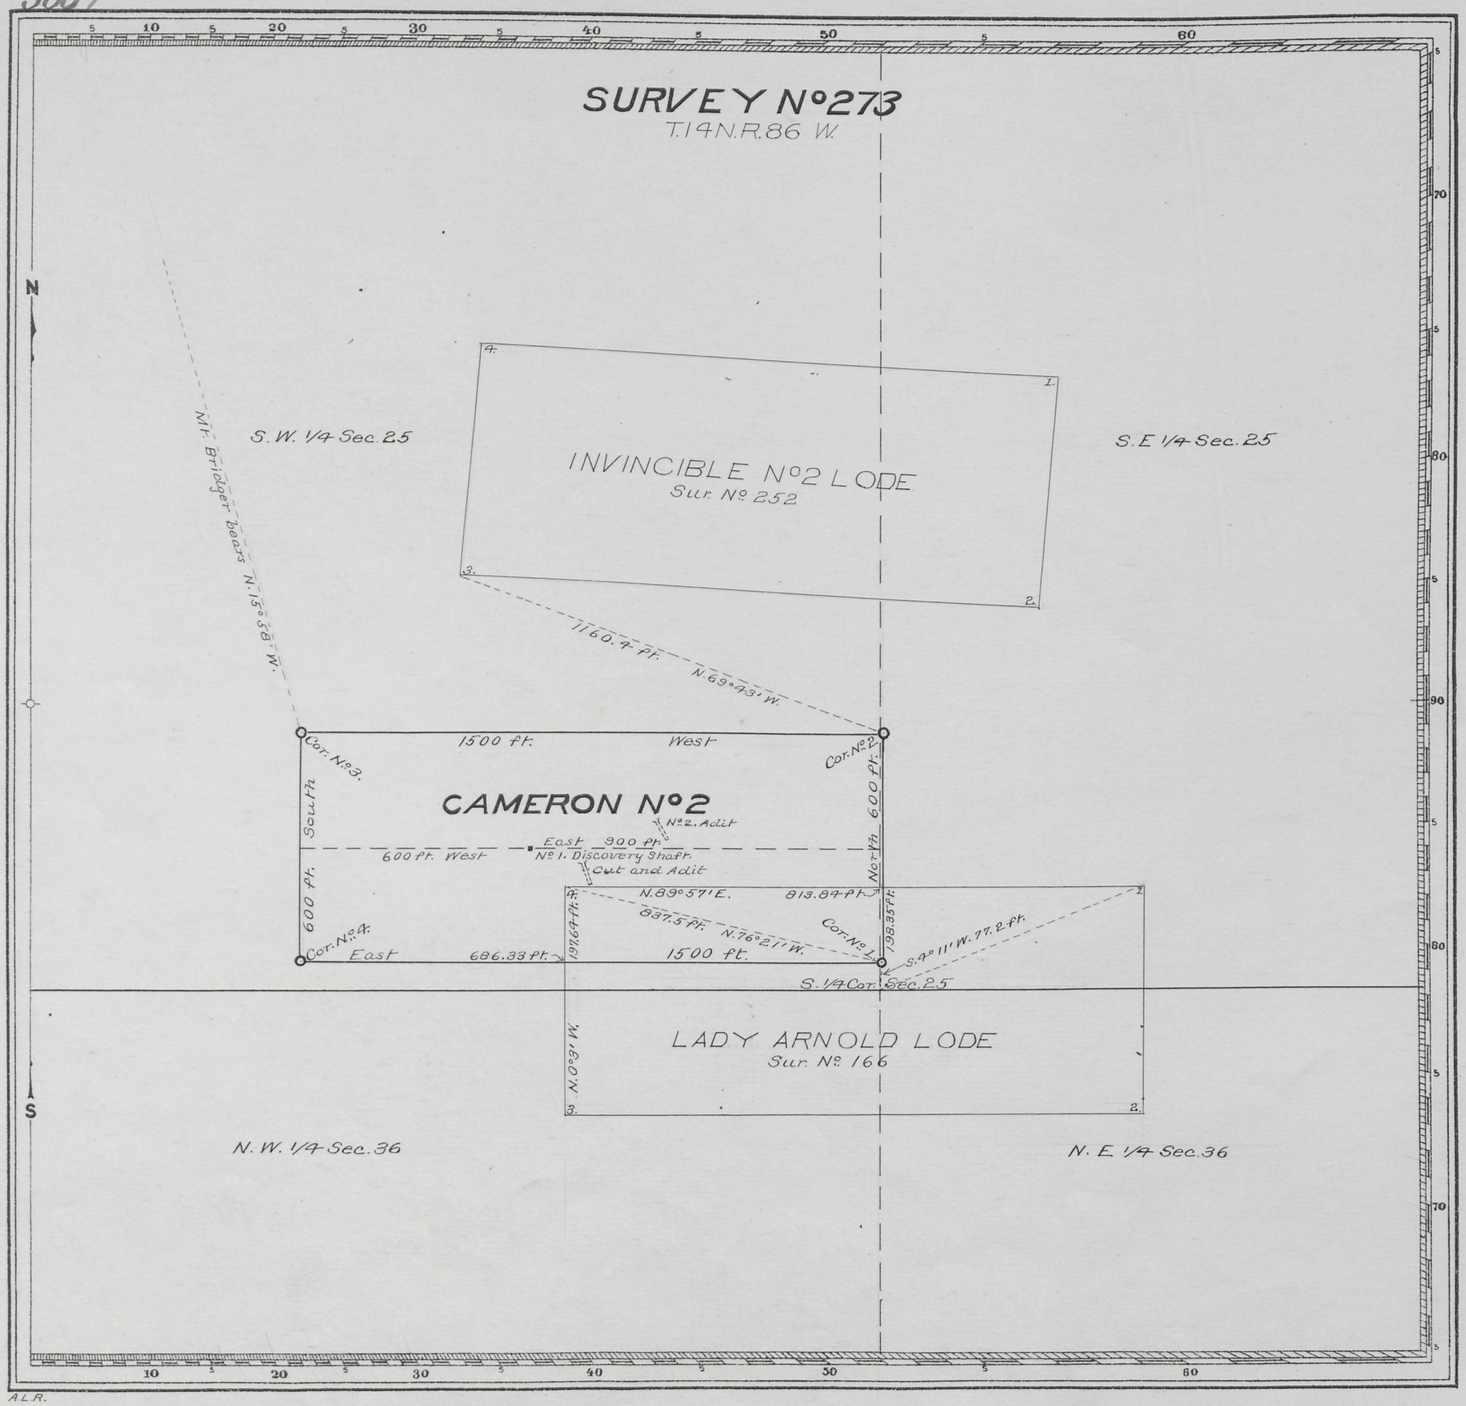

A.L.R.

Claim Located September 30, 1901

Mineral Survey Nº 273

Lot Nº

Cheyenne Land District.

PLAT

OF THE CLAIM OF

J. H. Snyder

KNOWN AS THE

CAMERON Nº 2 LODE

IN BATTLE LAKE MINING DISTRICT,
CARBON COUNTY, WYOMING
Containing an Area of 20.661 Acres.
Scale of 300 Feet to the inch.
Variation 15° 10' E.
SURVEYED NOVEMBER 8-11, 1903 BY
T. Russell Countryman,
U.S. Deputy Mineral Surveyor,

The Original Field Notes of the Survey of the Mining Claim of
J. H. Snyder
known as the
CAMERON Nº 2 LODE

from which this plat has been made under my direction have been examined and approved, and are on file in this office; and I hereby certify that they furnish such an accurate description of said Mining Claim as will, if incorporated into a patent, serve fully to identify the premises, and that such reference is made therein to natural objects or permanent monuments as will perpetuate and fix the locus thereof.

I further certify that Five Hundred Dollars worth of labor has been expended or improvements made upon said Mining Claim by claimant or his grantors, and that said improvements consist of the discovery shaft, and one adit

that the location of said improvements is correctly shown upon this plat, and that no portion of said labor or improvements has been included in the estimate of expenditures upon any other claim.

And I further certify that this is a correct plat of said Mining Claim made in conformity with said original field notes of the survey thereof, and the same is hereby approved.

U.S. Surveyor General's Office
Cheyenne, Wyoming
November 30, 1903

Nathan D. Hanson
U.S. Surveyor General for
Wyoming

H.B.P.

273

ENT. NO. 184 NOTES
March 1, 1905
PAT. NO. 40412 V
C. S. NO. 15 P