Click Here for Field Notes

3

88

5675

(4-675)

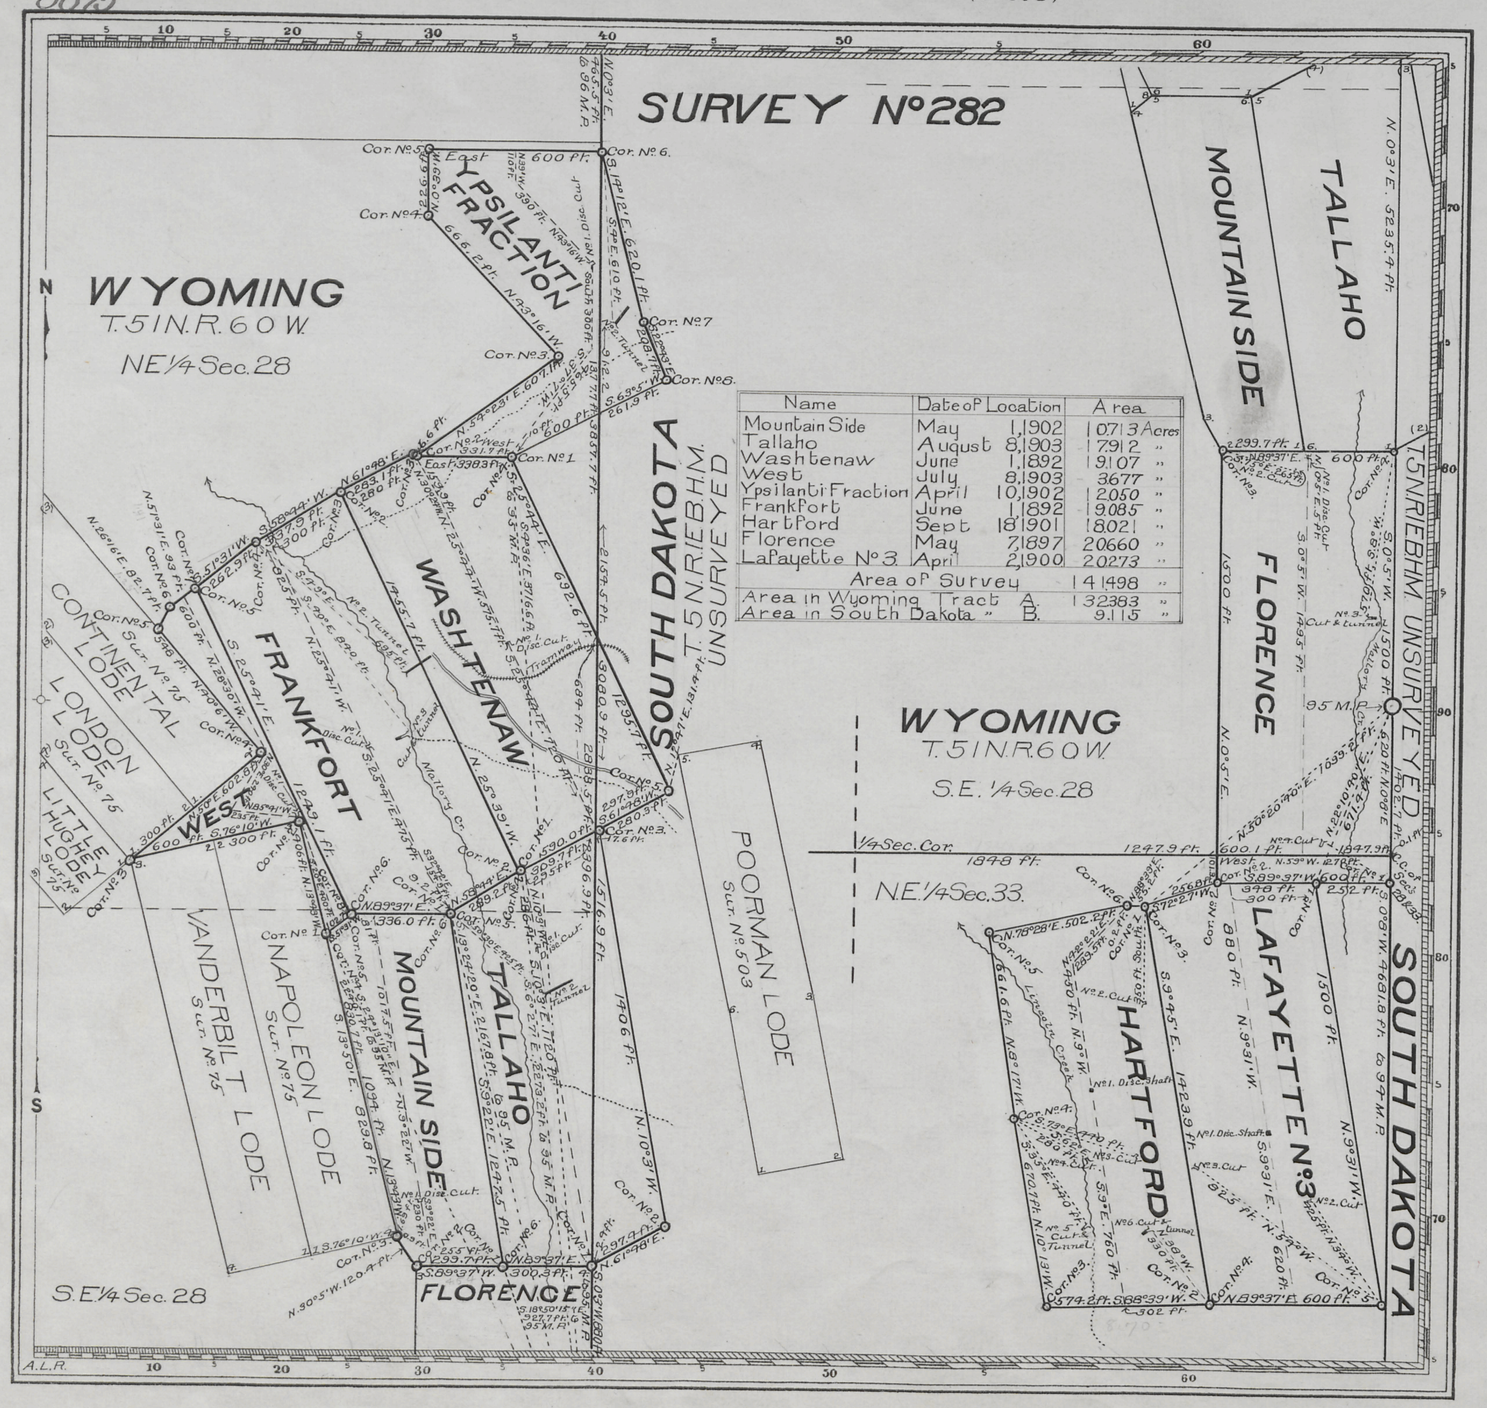

Name	Date of Location	Area
Mountain Side	May 1,1902	10713 Acres
Tallaho	August 8,1903	17912 "
Washtenaw	June 1,1892	19107 "
West	July 8,1903	3677 "
Ypsilanti Fraction	April 10,1902	12050 "
Frankfort	June 1,1892	19085 "
Hartford	Sept 18,1901	18021 "
Florence	May 7,1897	20660 "
Lafayette Nº3	April 2,1900	20273 "
Area of Survey		141498 "
Area in Wyoming Tract A.		132383 "
Area in South Dakota " B.		9115 "

Claim Located See Table 190

Mineral Survey Nº 282

Rapid City S. Dakota and Sundance Wyo. Land Districts.

PLAT

OF THE CLAIM OF

The Tinton Company

Known as the

MOUNTAIN SIDE, TALLAHO, WASHTENAW, WEST, YPSILANTI FRACTION, FRANKFORT, HARTFORD, FLORENCE AND LAFAYETTE Nº3 LODES

IN HURRICANE MINING DISTRICT,

CROOK COUNTY, WYOMING

Containing an Area of 141.498 Acres.

Scale of 400 Feet to the inch.

Variation 0°45' 12°45' E.

SURVEYED FEBRUARY 8-11 1904 BY

Hobart S. Vincent,

U.S. Deputy Mineral Surveyor,

The Original Field Notes of the Survey of the Mining Claim of

The Tinton Company

known as the

Mountain Side, Tallaho, Washtenaw, West, Ypsilanti Fraction, Frankfort, Hartford, Florence and Lafayette Nº3 Lodes

from which this plat has been made under my direction, have been examined and approved, and are on file in this office; and I hereby certify that they furnish such an accurate description of said Mining Claim as will, if incorporated into a patent, serve fully to identify the premises, and that such reference is made therein to natural objects or permanent monuments as will perpetuate and fix the locus thereof.

I further certify that ~~Five Hundred Dollars worth of labor has been expended or improvements made upon said Mining Claim by claimant or grantors, and that said~~ improvements consist of 7 Discovery Cuts, 2 Discovery Shafts, 3 Tunnels, 6 Cuts and 5 Cuts and Tunnels

that the location of said improvements is correctly shown upon this plat, and that no portion of said labor or improvements has been included in the estimate of expenditures upon any other claim.

And I further certify that this is a correct plat of said Mining Claim made in conformity with said original field notes of the survey thereof, and the same is hereby approved.

U.S. Surveyor General's Office.

Cheyenne Wyoming, U.S. Surveyor General for

June 17, 1904 Wyoming

H.B.F.

282

ENT. NO. 79 NOTES

PAT. NO. 42431 Oct 8, 1908 V

C.B. NO. 179 P

8383