Click Here for Field Notes

3

76

V

5677

(4-675)

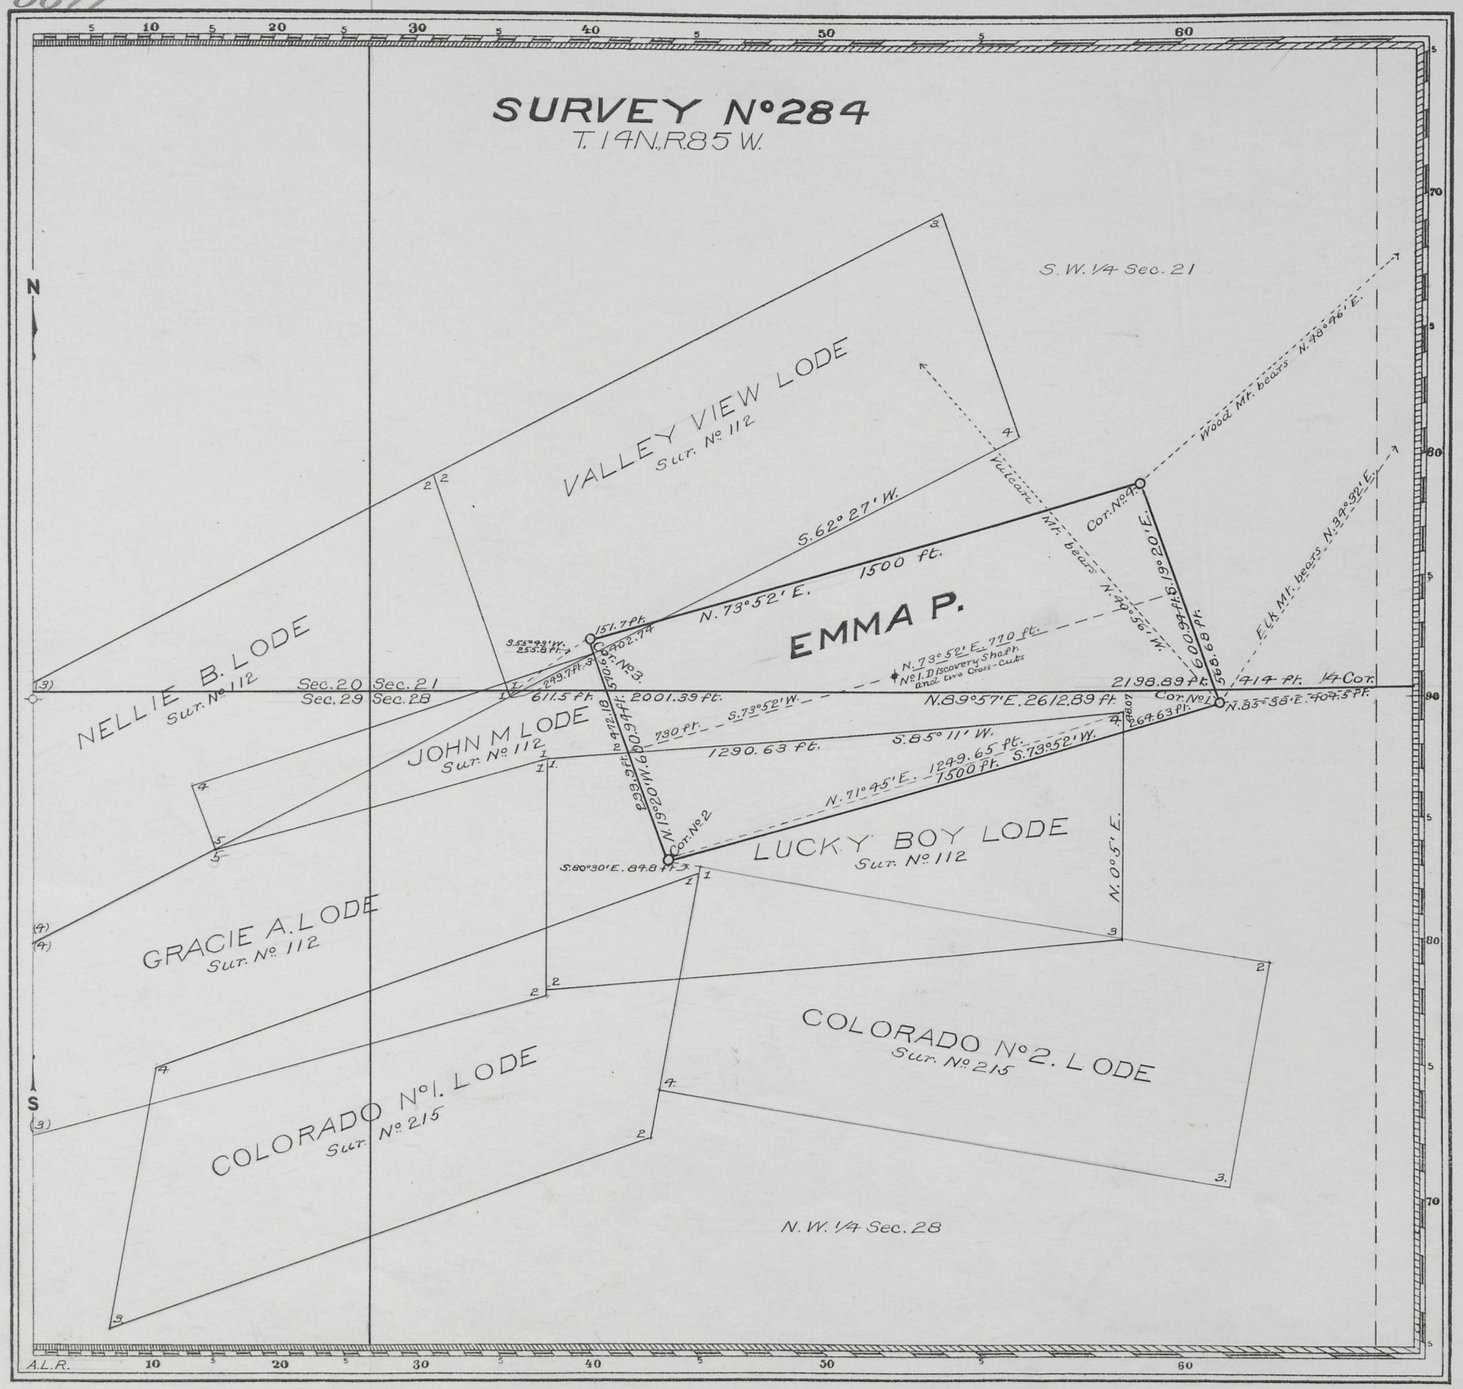

Claim Located as add. and am. January 1. 1904

Mineral Survey Nº 284

Lot Nº

Cheyenne Land District.

PLAT

OF THE CLAIM OF

J. T. Brown

KNOWN AS THE

EMMA P. LODE

IN UPPER PLATTE MINING DISTRICT, CARBON COUNTY, WYOMING

Containing an Area of 15.653 Acres.

Scale of 300 Feet to the inch.

Variation 15° 20' E.

SURVEYED JANUARY 18 1904 BY Robert Z. McCoy, U.S. Deputy Mineral Surveyor,

The Original Field Notes of the Survey of the Mining Claim of J. T. Brown known as the

EMMA P. LODE

from which this plat has been made under my direction, have been examined and approved, and are on file in this Office; and I hereby certify that they furnish such an accurate description of said Mining Claim as will, if incorporated into a patent, serve fully to identify the premises, and that such reference is made therein to natural objects or permanent monuments as will perpetuate and fix the locus thereof.

I further certify that Five Hundred Dollars worth of labor has been expended or improvements made upon said Mining Claim by claimant or his grantors, and that said improvements consist of the discovery shaft and two cross-cuts

that the location of said improvements is correctly shown upon this plat, and that no portion of said labor or improvements has been included in the estimate of expenditures upon any other claim.

And I further certify that this is a correct plat of said Mining Claim made in conformity with said original field notes of the survey thereof, and the same is hereby approved.

U.S. Surveyor General's Office. Cheyenne, Wyoming March 8, 1904

Stephen P. Hansen
U.S. Surveyor General for Wyoming

H.B.P.

284

ENT. NO. 188 NOTES
April 19, 1905
PAT. NO. 41974 V
C. S. NO. 87 P