3

Click Here for Field Notes

77

5678

(4-675)

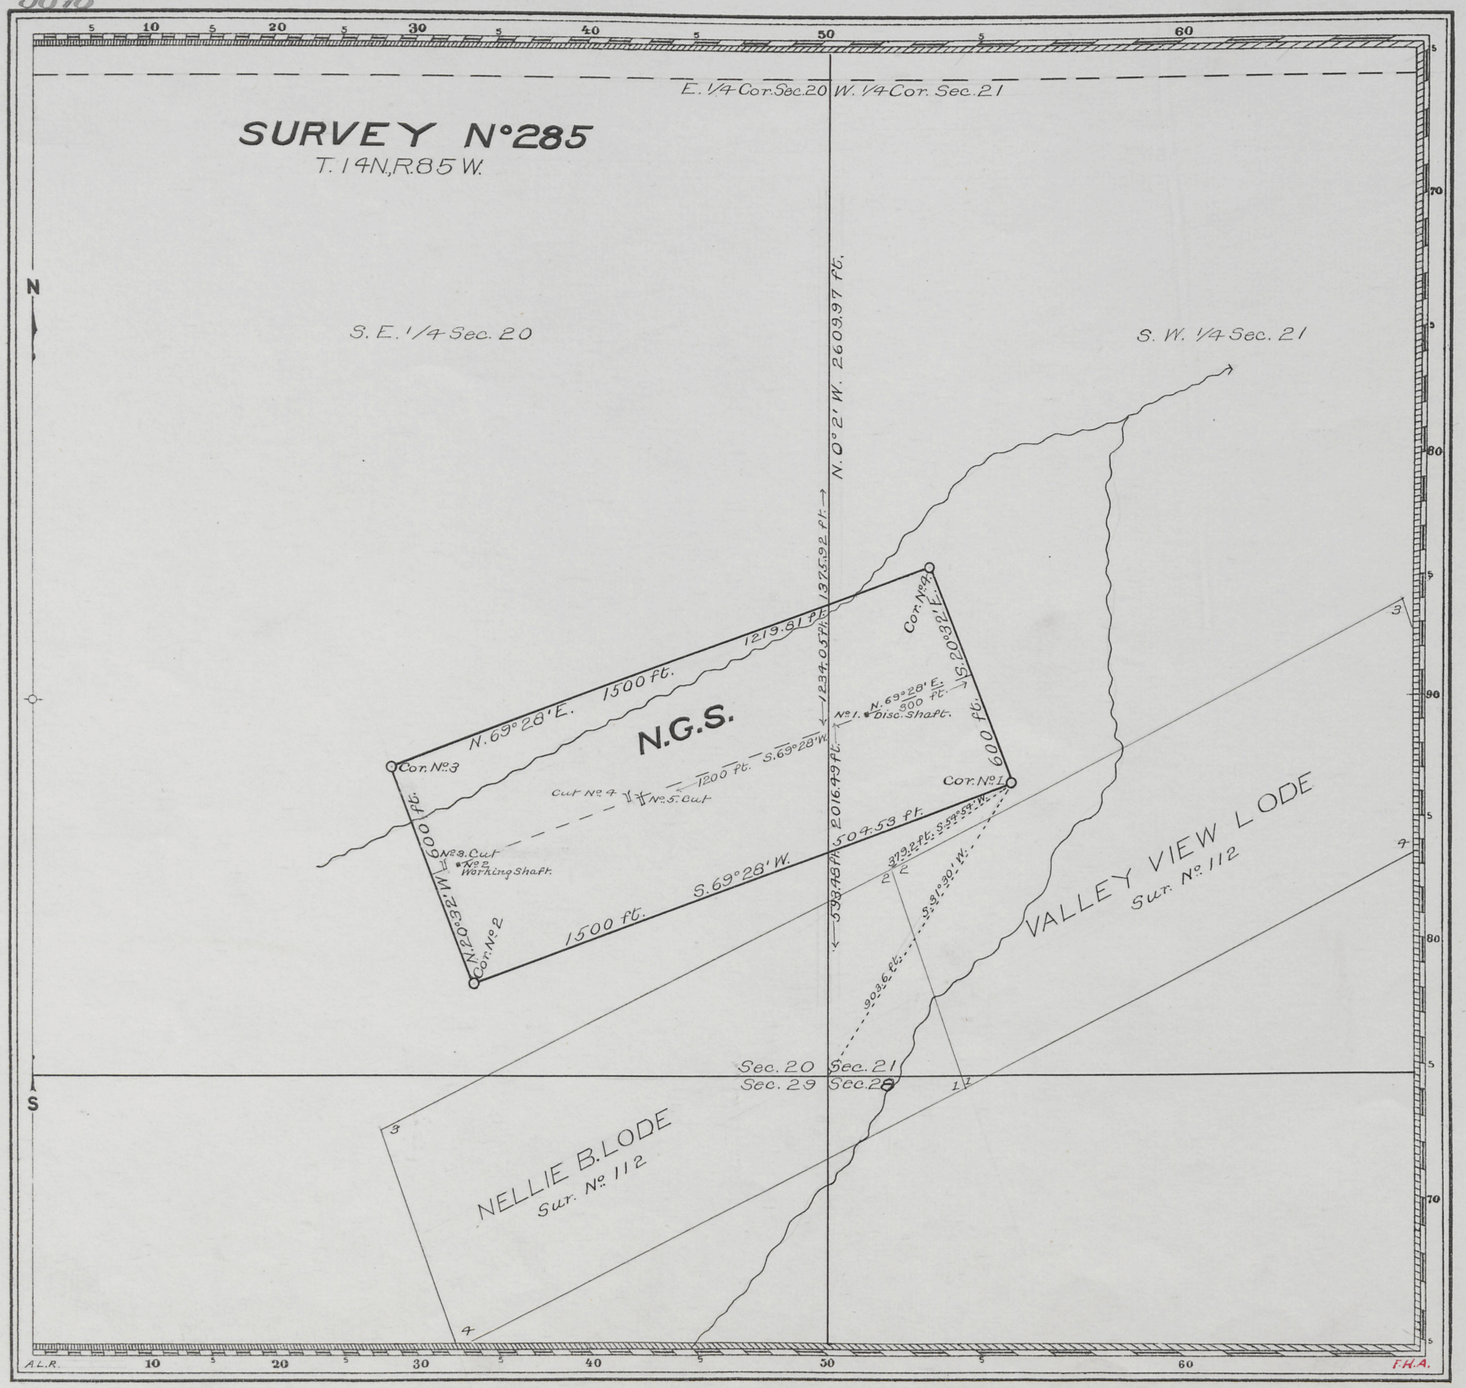

Claim Located as amended January 1, 1904

Mineral Survey No. 285

L.O.T. No.

Cheyenne Land District.

PLAT

OF THE CLAIM OF

J.T. Brown

KNOWN AS THE

N.G.S. LODE

IN UPPER PLATTE MINING DISTRICT,
CARBON COUNTY, WYOMING
Containing an Area of 20.661 Acres.
Scale of 300 Feet to the inch.
Variation 15° 20' E
SURVEYED JANUARY 19 1904 BY
Robert Z. McCoy,
U.S. Deputy Mineral Surveyor,

The Original Field Notes of the Survey of the Mining Claim of J.T. Brown shown as the

N.G.S. LODE

from which this plat has been made under my direction, have been examined and approved, and are on file in this Office; and I hereby certify that they furnish such an accurate description of said Mining Claim as will, if incorporated into a patent, serve fully to identify the premises, and that such reference is made therein to natural objects or permanent monuments as will perpetuate and fix the locus thereof.

I further certify that Five Hundred Dollars worth of labor has been expended or improvements made upon said Mining Claim by claimant ~~or grantors~~, and that said improvements consist of the discovery shaft one working shaft and three cuts.

that the location of said improvements is correctly shown upon this plat, and that no portion of said labor or improvements has been included in the estimate of expenditures upon any other claim.

And I further certify that this is a correct plat of said Mining Claim made in conformity with said original field notes of the survey thereof, and the same is hereby approved.

U.S. Surveyor General's Office
Cheyenne Wyoming
March 10, 1904

Stephen P. Hanson
U.S. Surveyor General for
Wyoming

285

ENT. NO. 189 NOTES
April 19, 1905
PAT. NO. 41977 V
C. S. NO. 86 P