3

Click Here for Field Notes

93

5679

(4-675)

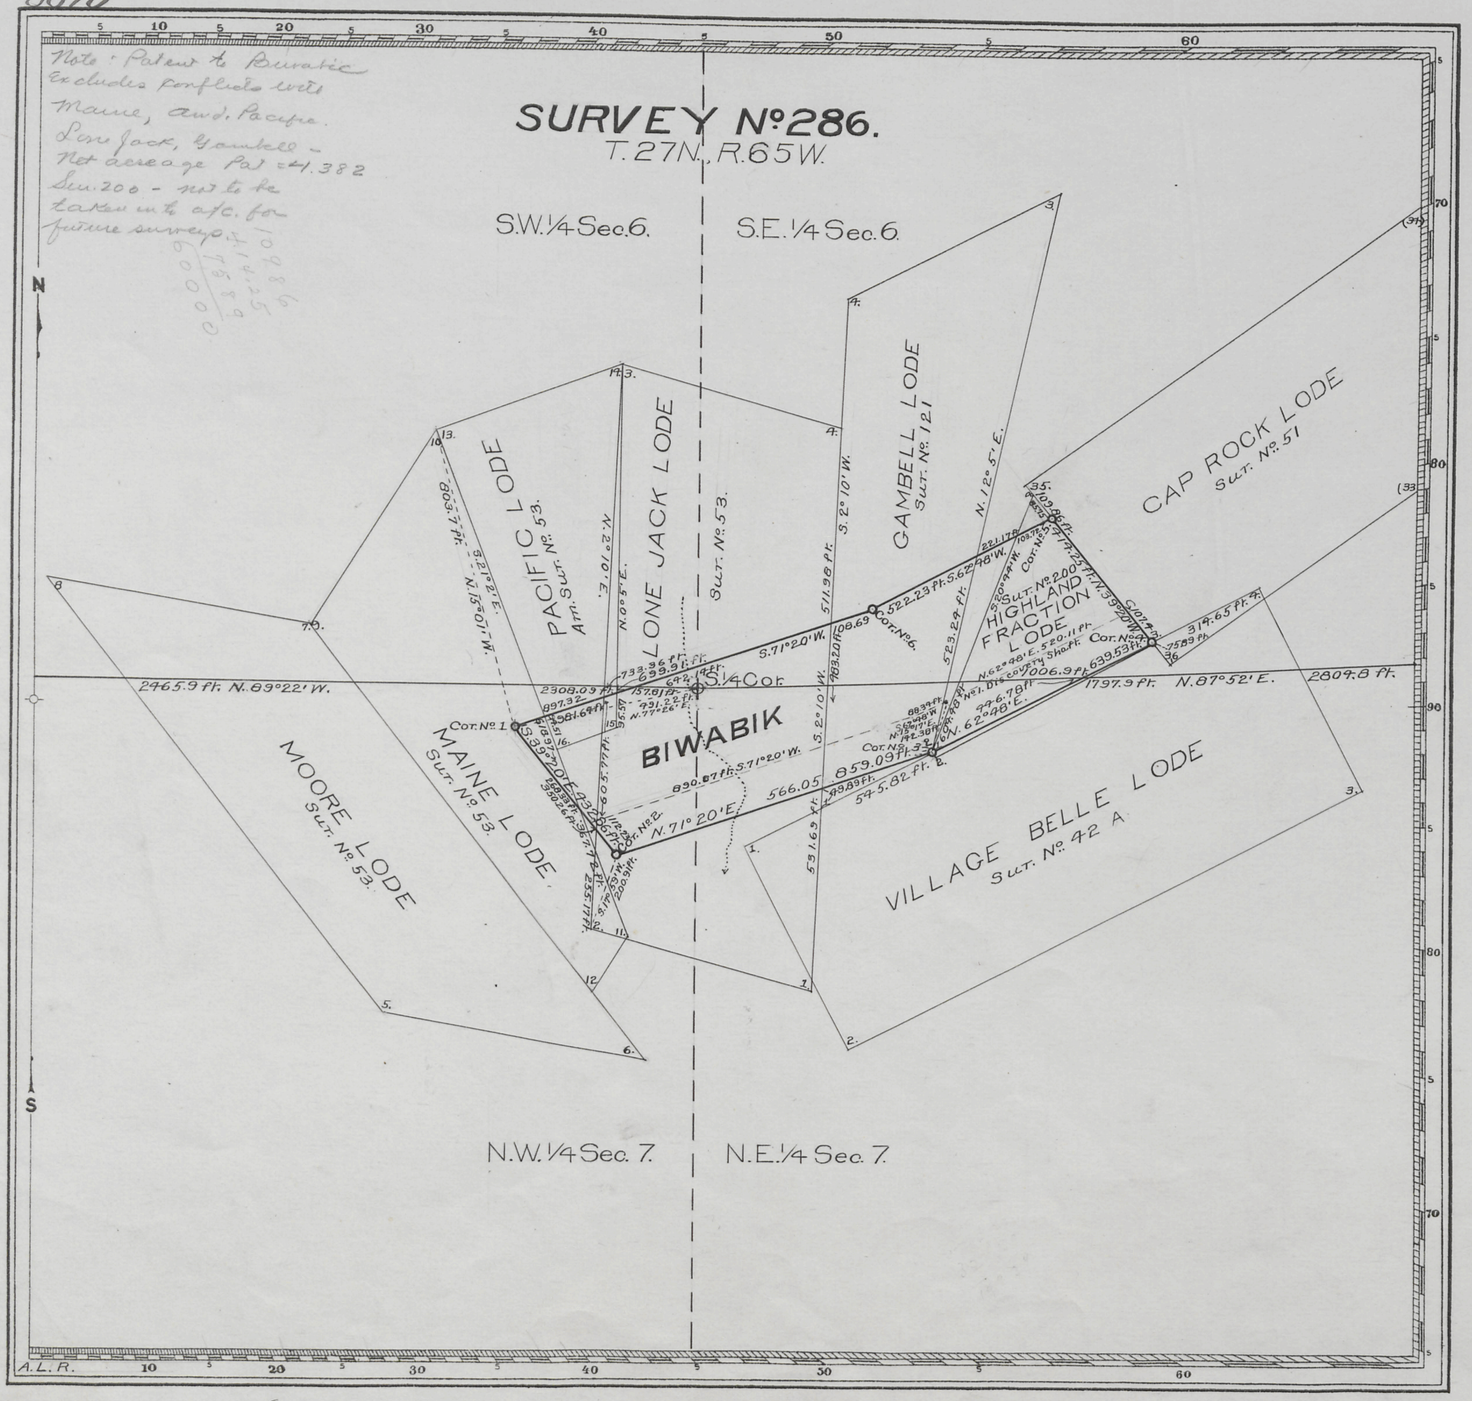

Claim Located as amended Dec. 10 1902

Mineral Survey No. 286

L.O.T. No.

Cheyenne Land District.

PLAT

OF THE CLAIM OF

J.D. Gilchrist

KNOWN AS THE

BIWABIK LODE

IN PLATTE CANON (unorganized) MINING DISTRICT, LARAMIE COUNTY, WYOMING

Containing an Area of 4.382 Acres.

Scale of 300 Feet to the inch.

Variation 14° 58' E.

SURVEYED MAY 30-31 1904 BY

Edward F. Stahle U.S. Deputy Mineral Surveyor,

The Original Field Notes of the Survey of the Mining Claim of J.D. Gilchrist

known as the

BIWABIK LODE

from which this plat has been made under my direction, have been examined and approved, and are on file in this Office; and I hereby certify that they furnish such an accurate description of said Mining Claim as will, if incorporated into a patent, serve fully to identify the premises, and that such reference is made therein to natural objects or permanent monuments as will perpetuate and fix the locus thereof.

I further certify that Five Hundred Dollars worth of labor has been expended or improvements made upon said Mining Claim by claimant or his grantors, and that said improvements consist of

the discovery shaft

that the location of said improvements is correctly shown upon this plat, and that no portion of said labor or improvements has been included in the estimate of expenditures upon any other claim.

And I further certify that this is a correct plat of said Mining Claim made in conformity with said original field notes of the survey thereof, and the same is hereby approved.

U.S. Surveyor General's Office. Alpheus P. Hanson

Cheyenne, Wyo. U.S. Surveyor General for

September 8, 1904 Wyoming

H.B.P.

286

ENT. NO. 198 NOTES
July 28, 1905
PAT. NO. 42975 V
C. S. NO. 169 P