Click Here for Field Notes

3

95

5682

(4-675)

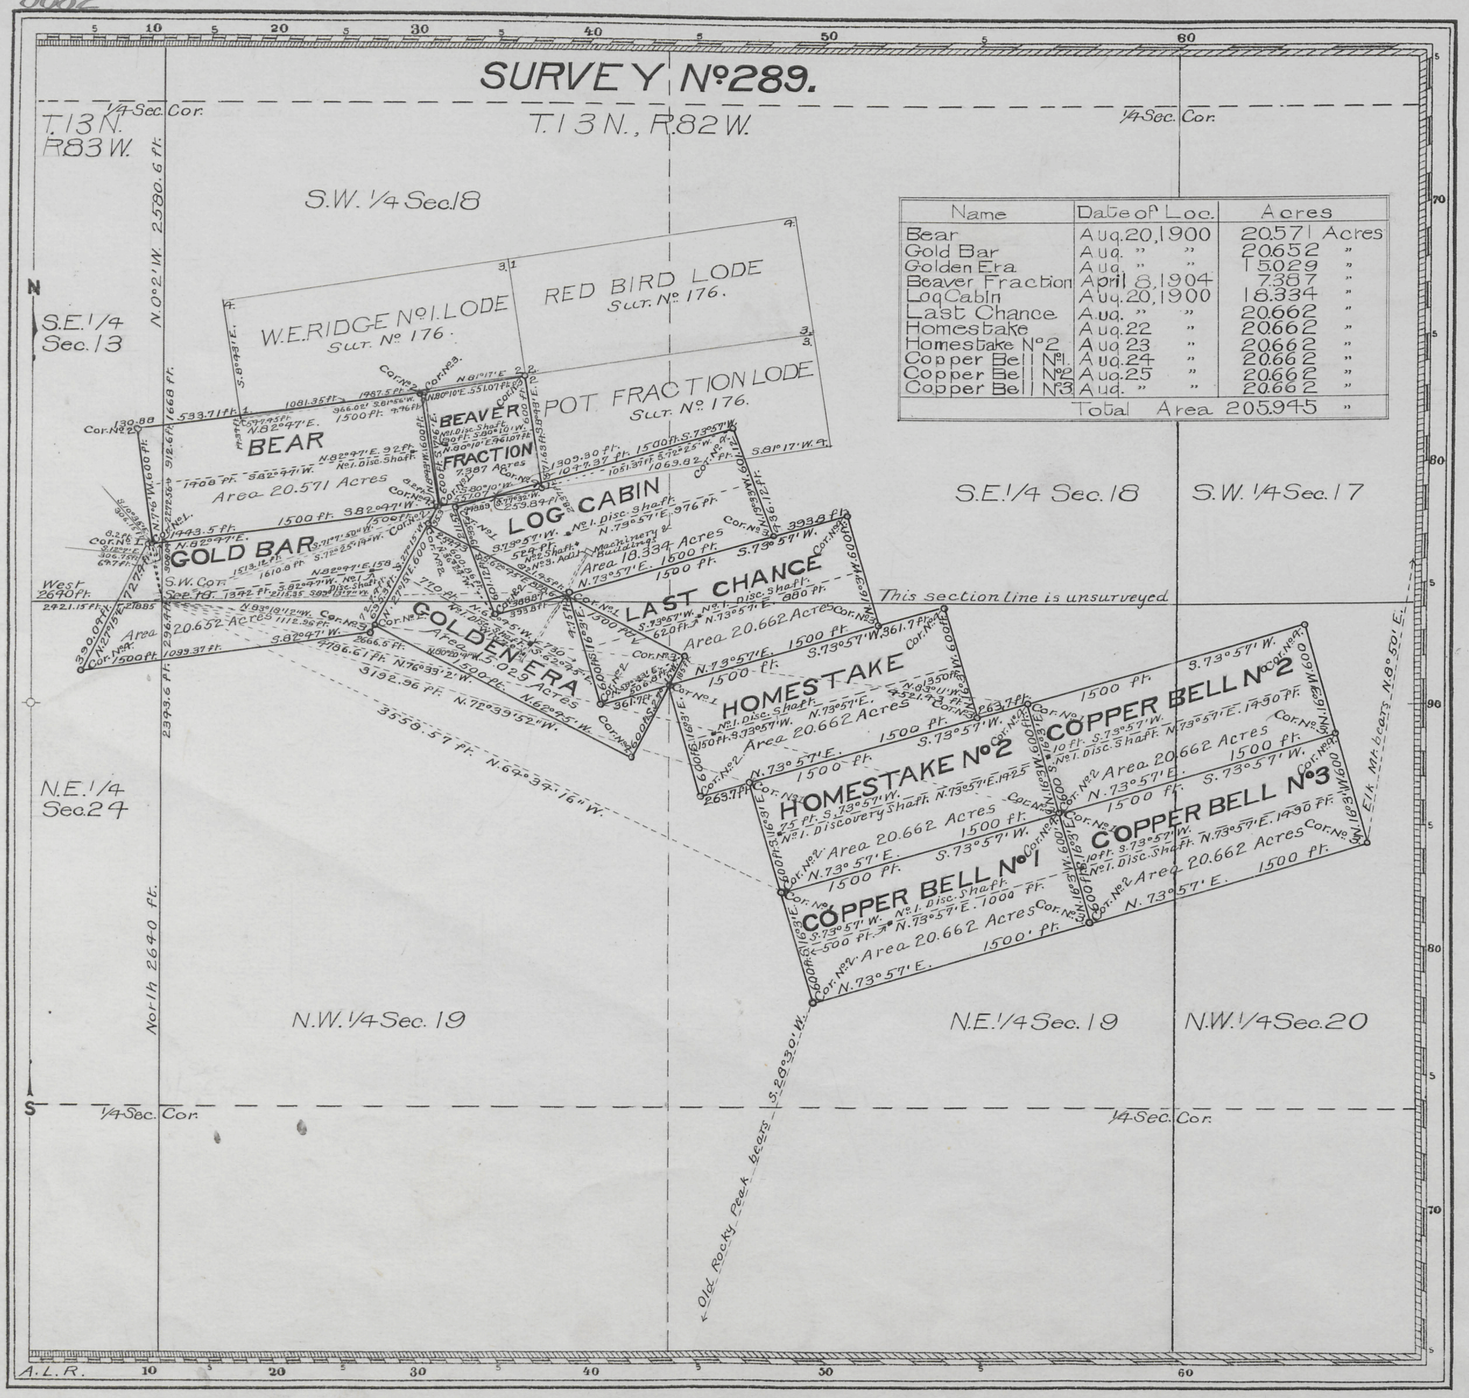

Name	Date of Loc.	Acres
Bear	Aug. 20, 1900	20.571 Acres
Gold Bar	Aug. " "	20.652 "
Golden Era	Aug. " "	15.029 "
Beaver Fraction	April 8, 1904	7.387 "
Log Cabin	Aug. 20, 1900	18.334 "
Last Chance	Aug. " "	20.662 "
Homestake	Aug. 22 "	20.662 "
Homestake No 2	Aug. 23 "	20.662 "
Copper Bell No 1	Aug. 24 "	20.662 "
Copper Bell No 2	Aug. 25 "	20.662 "
Copper Bell No 3	Aug. " "	20.662 "
Total Area		205.945 "

Claim Located see table 190

Mineral Survey No 289

Lot No

Cheyenne Land District.

PLAT

OF THE CLAIM OF

George T. Ettinger

KNOWN AS THE

Bear et al. Lodes

IN UPPER PLATTE MINING DISTRICT, CARBON COUNTY, WYOMING

Containing an Area of 205.945 Acres.

Scale of 600 Feet to the inch.

Variation 15° 10' E.

SURVEYED MAY 1 – JUNE 20 1904 BY

T. Russell Countryman,

U.S. Deputy Mineral Surveyor,

The Original Field Notes of the Survey of the Mining Claim of George T. Ettinger known as the

Bear et al. Lodes

from which this plat has been made under my direction, have been examined and approved, and are on file in this Office; and I hereby certify that they furnish such an accurate description of said Mining Claim as will, if incorporated into a patent, serve fully to identify the premises, and that such reference is made therein to natural objects or permanent monuments as will perpetuate and fix the locus thereof.

I further certify that an amount equal to Five Hundred Dollars worth of labor has been expended or improvements made for the benefit of each location upon said Mining Claim by claimant or his grantors, and that said improvements consist of

11 discovery shafts, 1 shaft and ladit with winze, machinery and buildings

that the location of said improvements is correctly shown upon this plat, and that no portion of said labor or improvements has been included in the estimate of expenditures upon any other claim.

And I further certify that this is a correct plat of said Mining Claim made in conformity with said original field notes of the survey thereof, and the same is hereby approved.

U.S. Surveyor General's Office, Cheyenne, Wyoming, September 21, 1904

Alpheus P. Hanson

U.S. Surveyor General for Wyoming

H.B.P.

289

ENT. NO. 206 NOTES
Jan. 24, 1906
PAT. NO. 43283
C. S. NO. 106