4

Click Here for Field Notes

18

5683

(4-675)

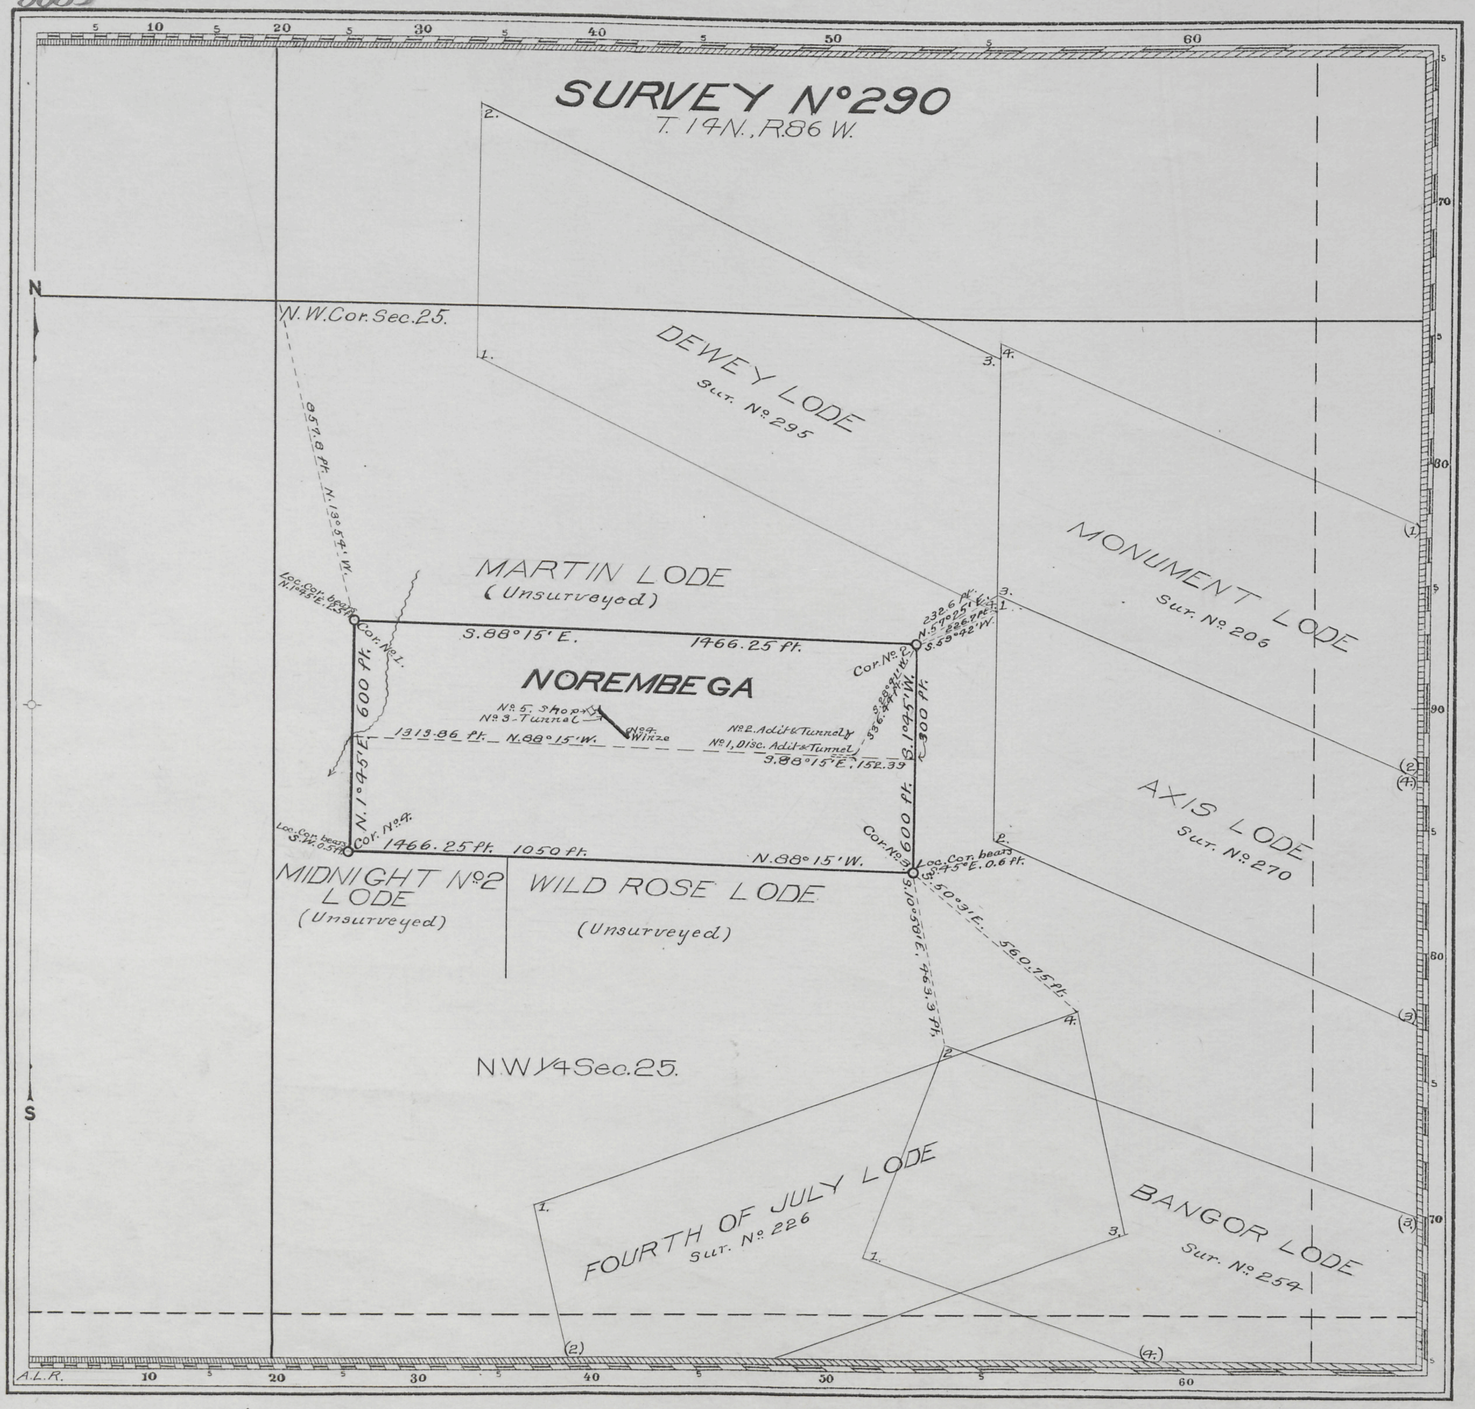

Claim Located as amended Aug. 18, 1899.

Mineral Survey Nº **290.**

L.O.T. Nº

Cheyenne Land District.

PLAT

OF THE CLAIM OF

Oscar Blumstrom et al.

KNOWN AS THE

NOREMBEGA

IN BATTLE LAKE *MINING DISTRICT,*
CARBON *COUNTY,* WYOMING
Containing an Area of 20.196 *Acres.*
Scale of 300 *Feet to the inch.*
Variation 15° 10' 15° 15' E.
SURVEYED JULY 10 OCTOBER 20, 1904 *BY*
James C. Kennedy,
U.S. Deputy Mineral Surveyor,

The Original Field Notes of the Survey of the Mining Claim of
Oscar Blumstrom et al.
known as the

NOREMBEGA LODE

from which this plat has been made under my direction have been examined and approved, and are on file in this Office; and I hereby certify that they furnish such an accurate description of said Mining Claim as will, if incorporated into a patent, serve fully to identify the premises, and that such reference is made therein to natural objects or permanent monuments as will perpetuate, and fix the locus thereof.

I further certify that Five Hundred Dollars worth of labor has been expended or improvements made upon said Mining Claim by claimants or their *grantors, and that said improvements consist of*

1 discovery adit and tunnel,
1 adit and tunnel, 1 tunnel, 1 winze
and 1 shop

that the location of said improvements is correctly shown upon this plat, and that no portion of said labor or improvements has been included in the estimate of expenditures upon any other claim.

And I further certify that this is a correct plat of said Mining Claim made in conformity with said original field notes of the survey thereof, and the same is hereby approved.

U.S. Surveyor General's Office
Cheyenne, Wyoming
December 12, 1904

Chas. P. Hanson
U.S. Surveyor General for
Wyoming

M.K.W.

290

ENT. NO. 26 NOTES
Apr. 18, 1906.
PAT. NO. 43584
C. S. NO. 65