Click Here for Field Notes

Click Here for Supplemental Notes

4

9

5685

(4-675)

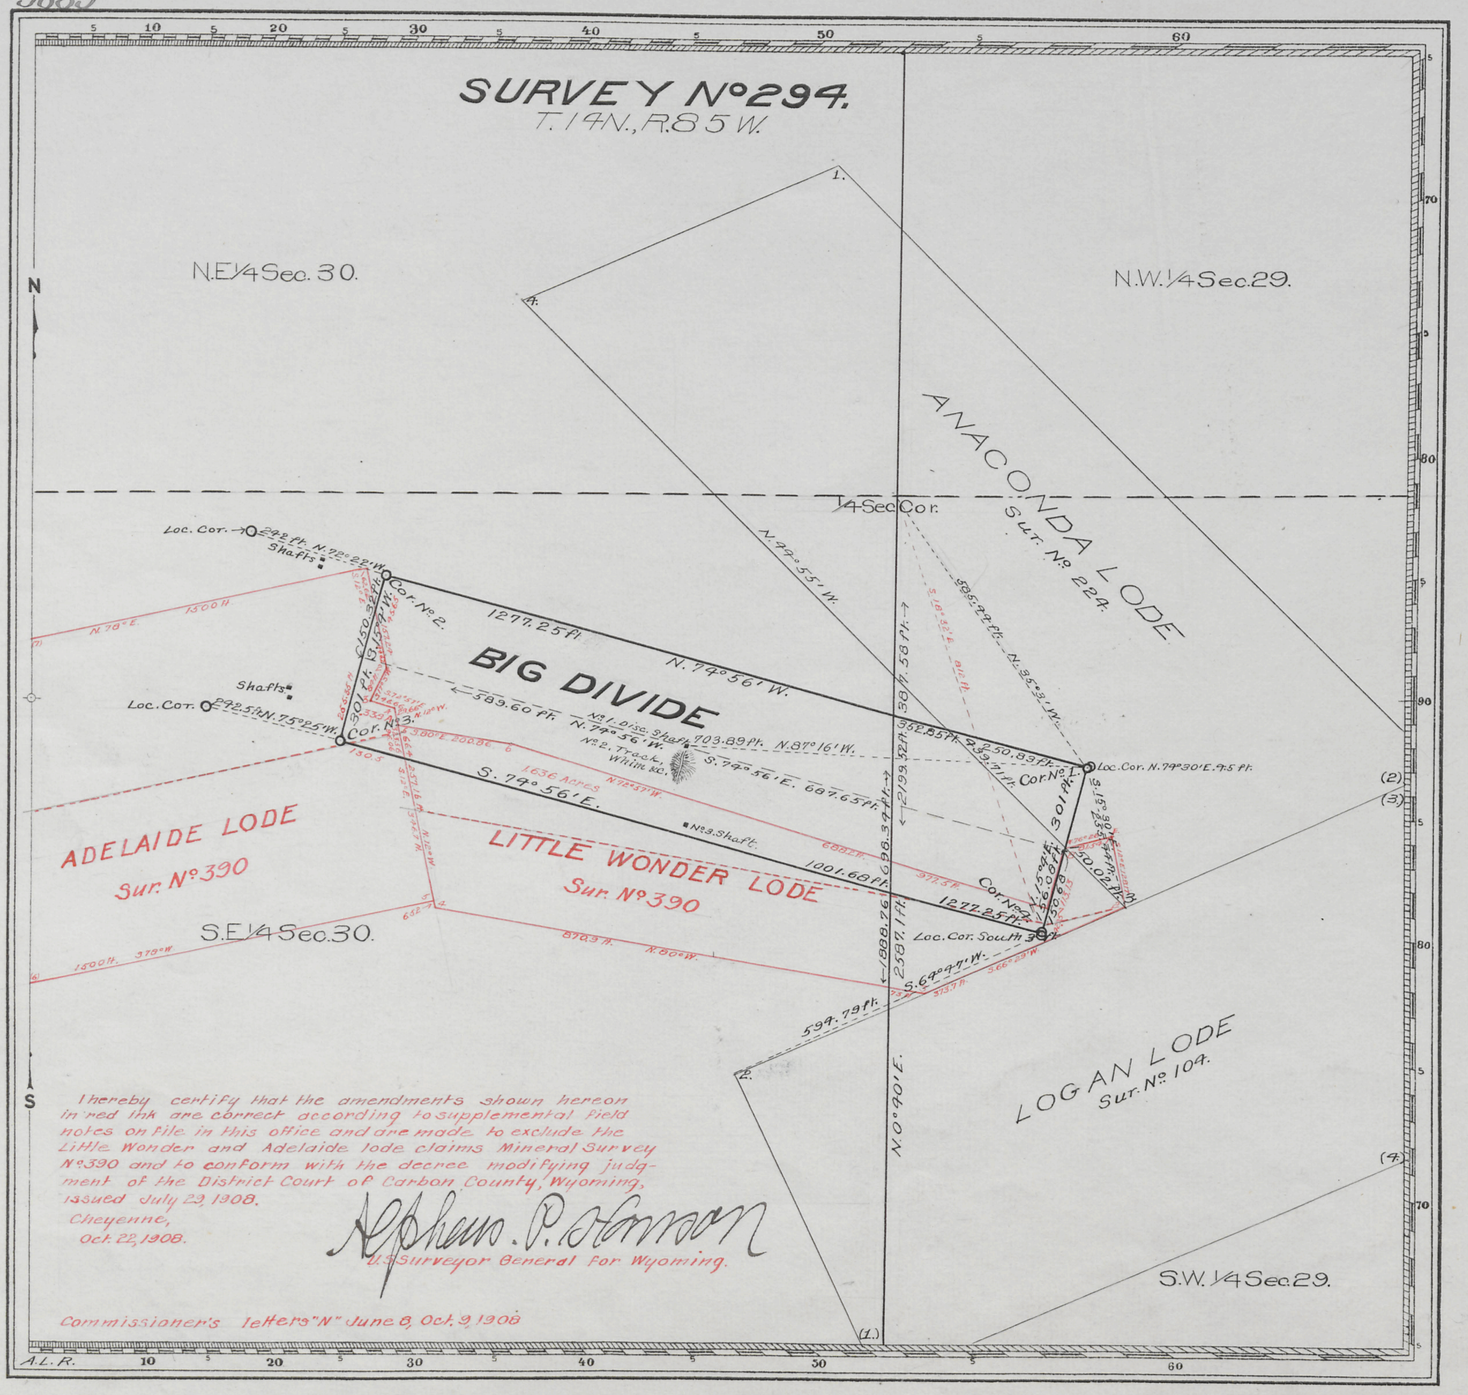

Claim Located as amended July 29, 1904

Mineral Survey No 294.

Lot No

Cheyenne Land District.

PLAT

OF THE CLAIM OF

Aaron Slothower

KNOWN AS THE

BIG DIVIDE LODE

IN BATTLE LAKE MINING DISTRICT, CARBON COUNTY, WYOMING

Containing an Area of ~~8.411~~ 6.437 Acres.

Scale of 200 Feet to the inch.

Variation 15° 25' E.

SURVEYED AUGUST 11-12 1907 BY

James C. Kennedy,

U.S. Deputy Mineral Surveyor,

The Original Field Notes of the Survey of the Mining Claim of Aaron Slothower

shown as the

BIG DIVIDE LODE

from which this plat has been made under my direction have been examined and approved, and are on file in this office; and I hereby certify that they furnish such an accurate description of said Mining Claim as will, if incorporated into a patent, serve fully to identify the premises, and that such reference is made therein to natural objects or permanent monuments as will perpetuate and fix the locus thereof.

I further certify that Five Hundred Dollars worth of labor has been expended or improvements made upon said Mining Claim by claimant or his grantors, and that said improvements consist of

1 discovery shaft, 1 iron track and machinery and 1 shaft

that the location of said improvements is correctly shown upon this plat, and that no portion of said labor or improvements has been included in the estimate of expenditures upon any other claim.

And I further certify that this is a correct plat of said Mining Claim made in conformity with said original field notes of the survey thereof, and the same is hereby approved.

U.S. Surveyor General's Office
Cheyenne, Wyoming
October 25, 1904

Alpheus P. Hanson
U.S. Surveyor General for Wyoming

O.S.

294

ENT. NO. 786 (0345) NOTES
Jan. 11, 1909
PAT. NO. 38755
C. S. NO. 93