3

Click Here for Field Notes

100

5692

(4-675)

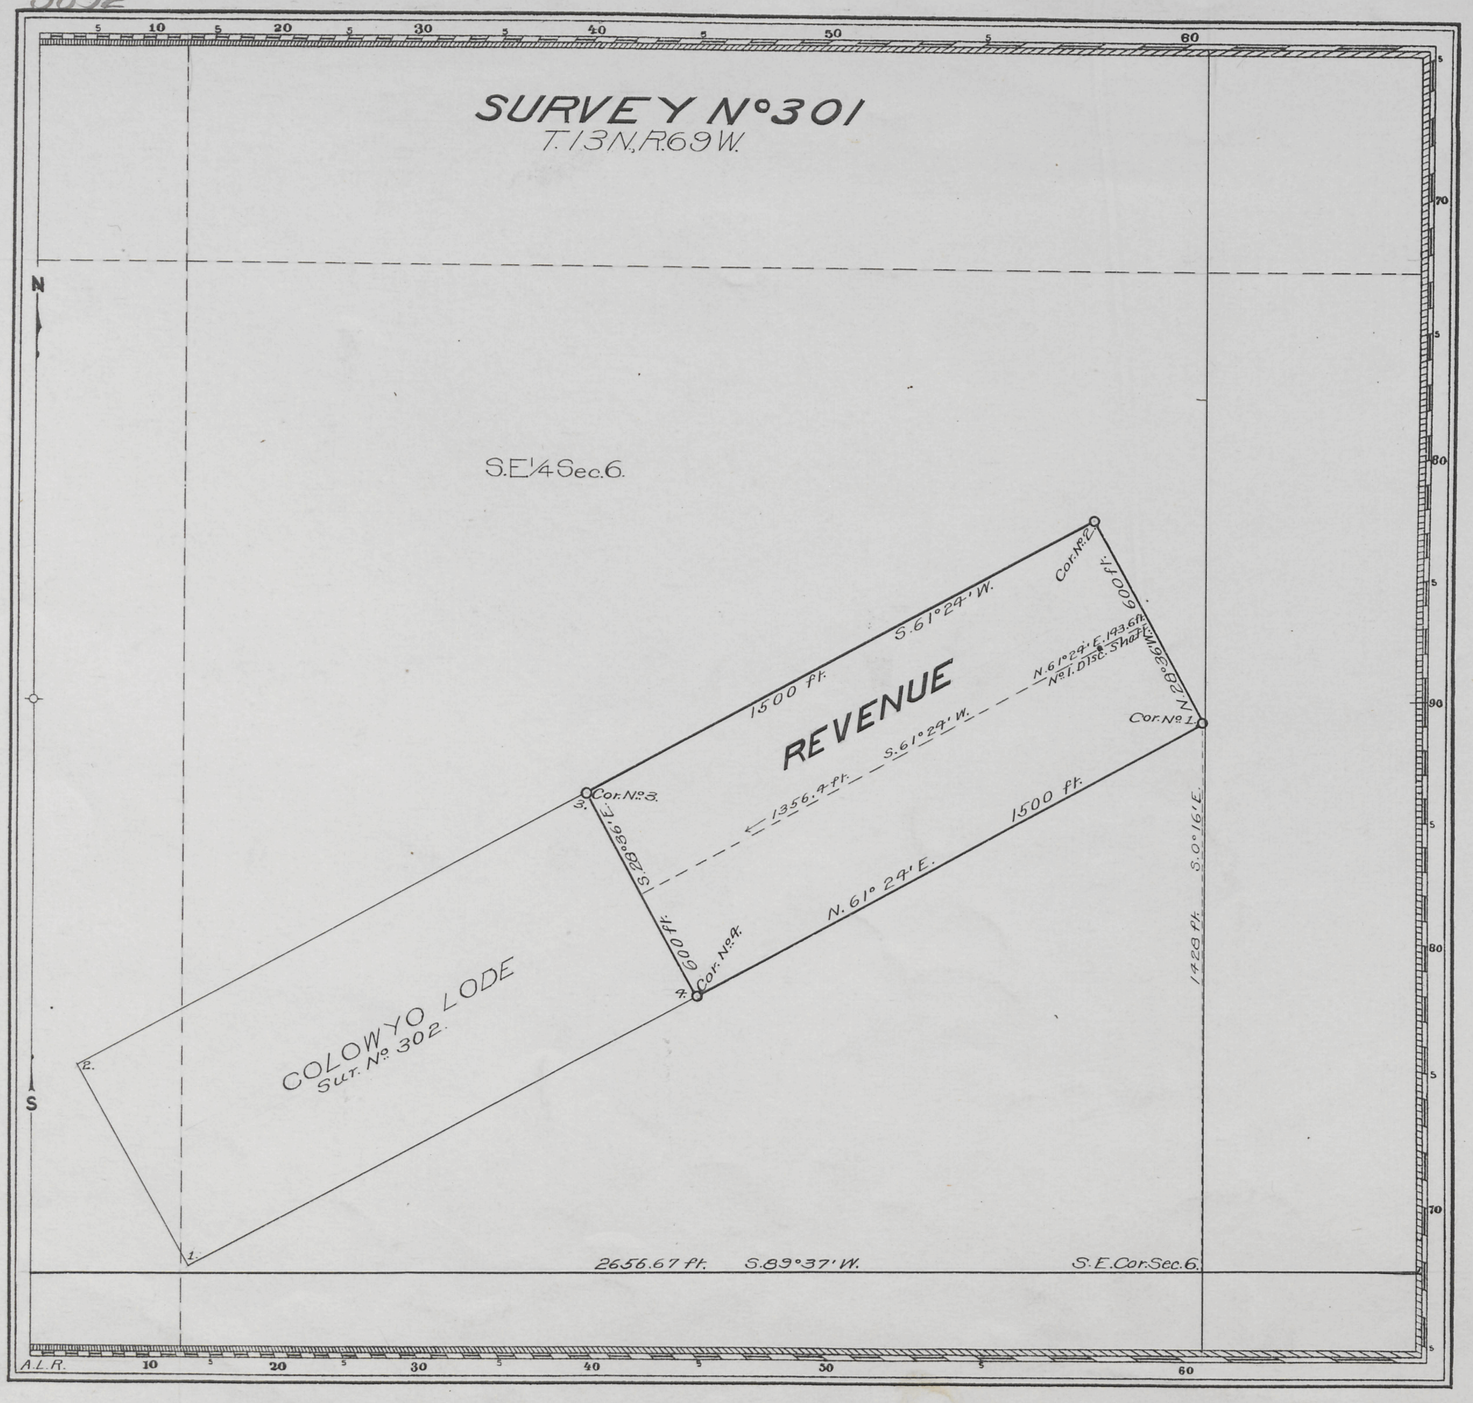

Claim Located as amended August 24, 1904

Mineral Survey N° 301

Lot N°

Cheyenne Land District.

PLAT

OF THE CLAIM OF

E.F. Tankersley

KNOWN AS THE

REVENUE LODE

IN SILVER CROWN MINING DISTRICT, LARAMIE COUNTY, WYOMING

Containing an Area of 20.66 Acres.

Scale of 300 Feet to the inch.

Variation 14°35'E.

SURVEYED AUGUST 29-30 1904 BY

Edward F. Stahle U.S. Deputy Mineral Surveyor,

The Original Field Notes of the Survey of the Mining Claim of E.F. Tankersley known as the

REVENUE LODE

from which this plat has been made under my direction, have been examined and approved, and are on file in this Office; and I hereby certify that they furnish such an accurate description of said Mining Claim as will, if incorporated into a patent, serve fully to identify the premises, and that such reference is made therein to natural objects or permanent monuments as will perpetuate and fix the locus thereof.

I further certify that Five Hundred Dollars worth of labor has been expended or improvements made upon said Mining Claim by claimant or his grantors, and that said improvements consist of

the discovery shaft.

that the location of said improvements is correctly shown upon this plat, and that no portion of said labor or improvements has been included in the estimate of expenditures upon any other claim.

And I further certify that this is a correct plat of said Mining Claim made in conformity with said original field notes of the survey thereof, and the same is hereby approved.

U.S. Surveyor General's Office. Alpheus P. Harrison

Cheyenne, Wyoming U.S. Surveyor General for

October 6, 1904 Wyoming

H.B.P.

301

No pat

ENT. NO. ---------- NOTES
PAT. NO. ---------- V. ----------
C. S. NO. 345 ---------- P. ----------