3

Click Here for Field Notes

101

(4-675)

5693

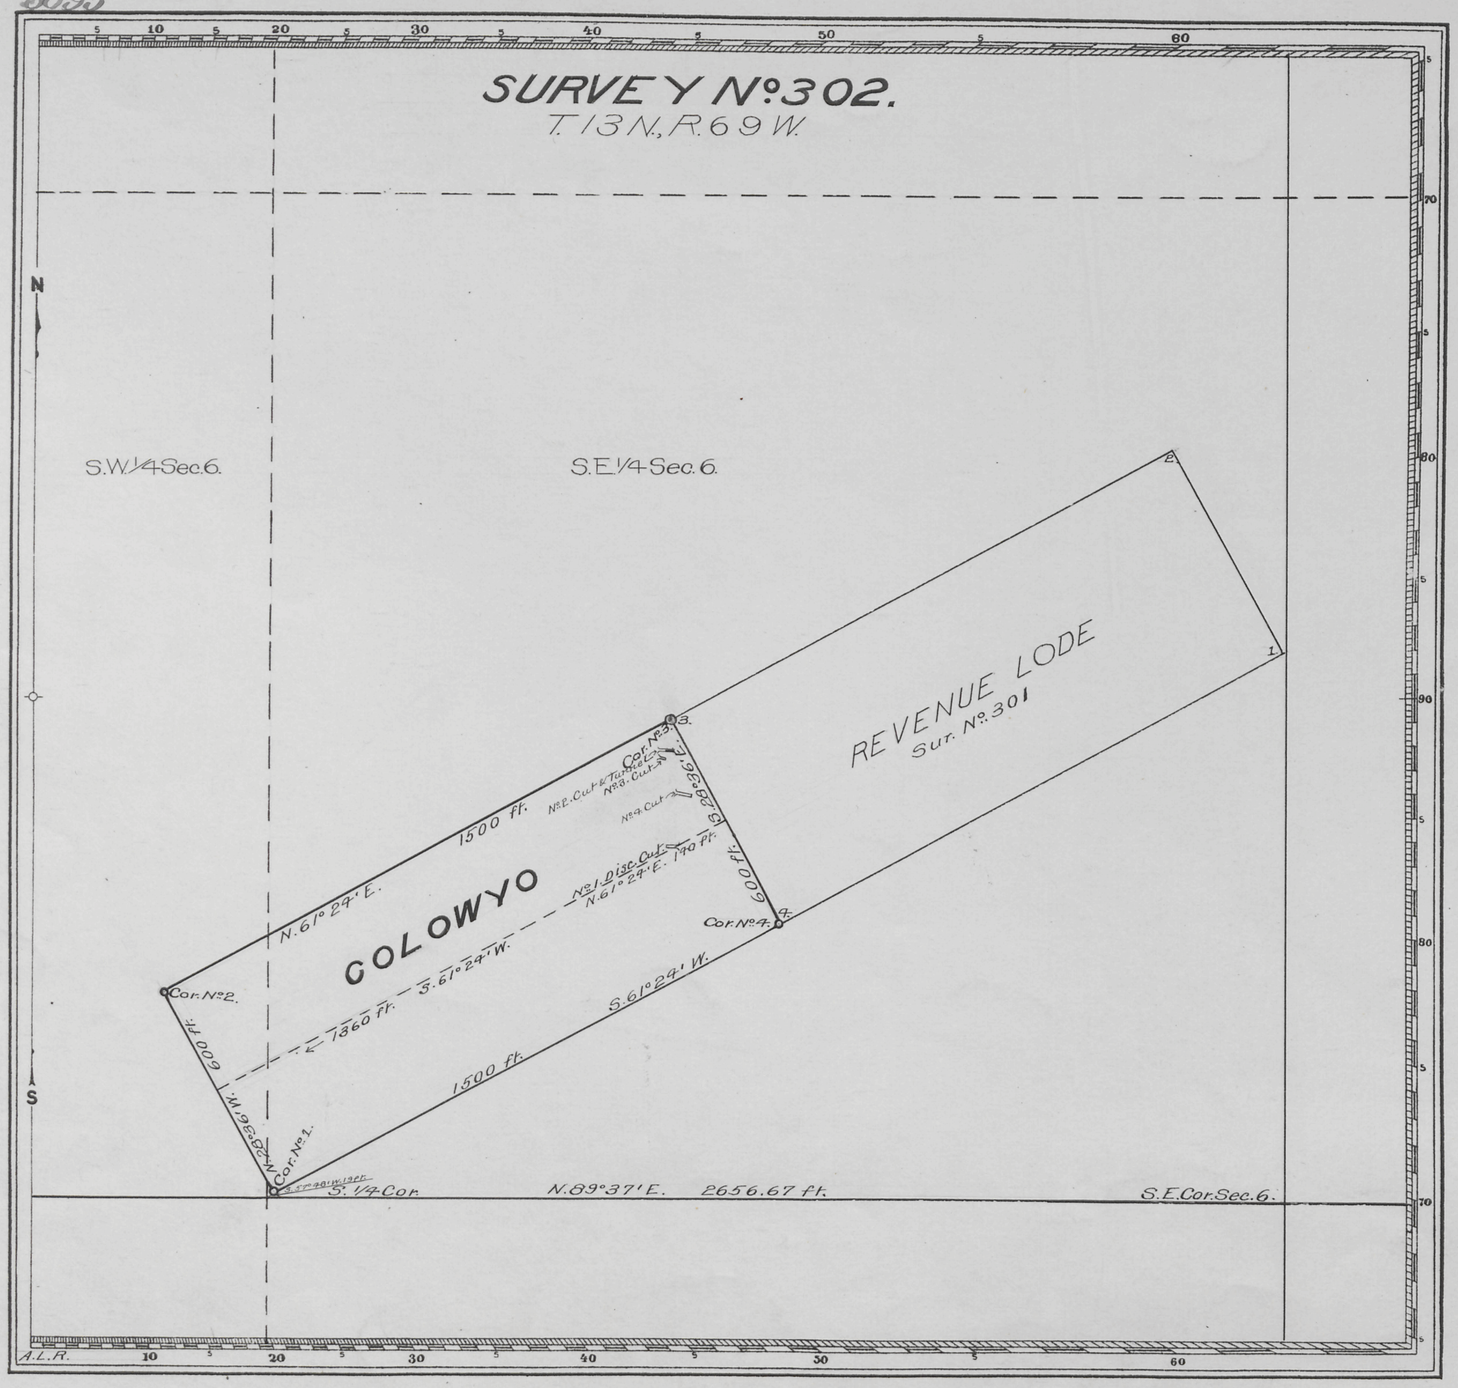

Claim Located as amended August 25 1904

Mineral Survey No. 302.

Lot No.

Cheyenne Land District.

PLAT

OF THE CLAIM OF

E.F. Tankersley

KNOWN AS THE

COLOWYO LODE

IN SILVER CROWN MINING DISTRICT, LARAMIE COUNTY, WYOMING

Containing an Area of 20.66 Acres.

Scale of 300 Feet to the inch.

Variation 14° 35' E.

SURVEYED AUGUST 30 1904 BY

Edward F. Stahle,

U.S. Deputy Mineral Surveyor,

The Original Field Notes of the Survey of the Mining Claim of E.F. Tankersley known as the

COLOWYO LODE

from which this plat has been made under my direction, have been examined and approved, and are on file in this Office; and I hereby certify that they furnish such an accurate description of said Mining Claim as will, if incorporated into a patent, serve fully to identify the premises, and that such reference is made therein to natural objects or permanent monuments as will perpetuate and fix the locus thereof.

I further certify that Five Hundred Dollars worth of labor has been expended or improvements made upon said Mining Claim by claimant or his grantors, and that said improvements consist of

1 discovery cut, 2 cuts and 1 cut and tunnel

that the location of said improvements is correctly shown upon this plat, and that no portion of said labor or improvements has been included in the estimate of expenditures upon any other claim.

And I further certify that this is a correct plat of said Mining Claim made in conformity with said original field notes of the survey thereof, and the same is hereby approved.

U.S. Surveyor General's Office, Cheyenne, Wyoming, October 7, 1904

A. G. Chew P. Hanson

U.S. Surveyor General for Wyoming

H.B.P.

302

No pat

ENT. NO. -------- NOTES

PAT. NO. -------- V. --------

C. S. NO. 345 P. --------