Click Here for Field Notes

(4-675)

5695

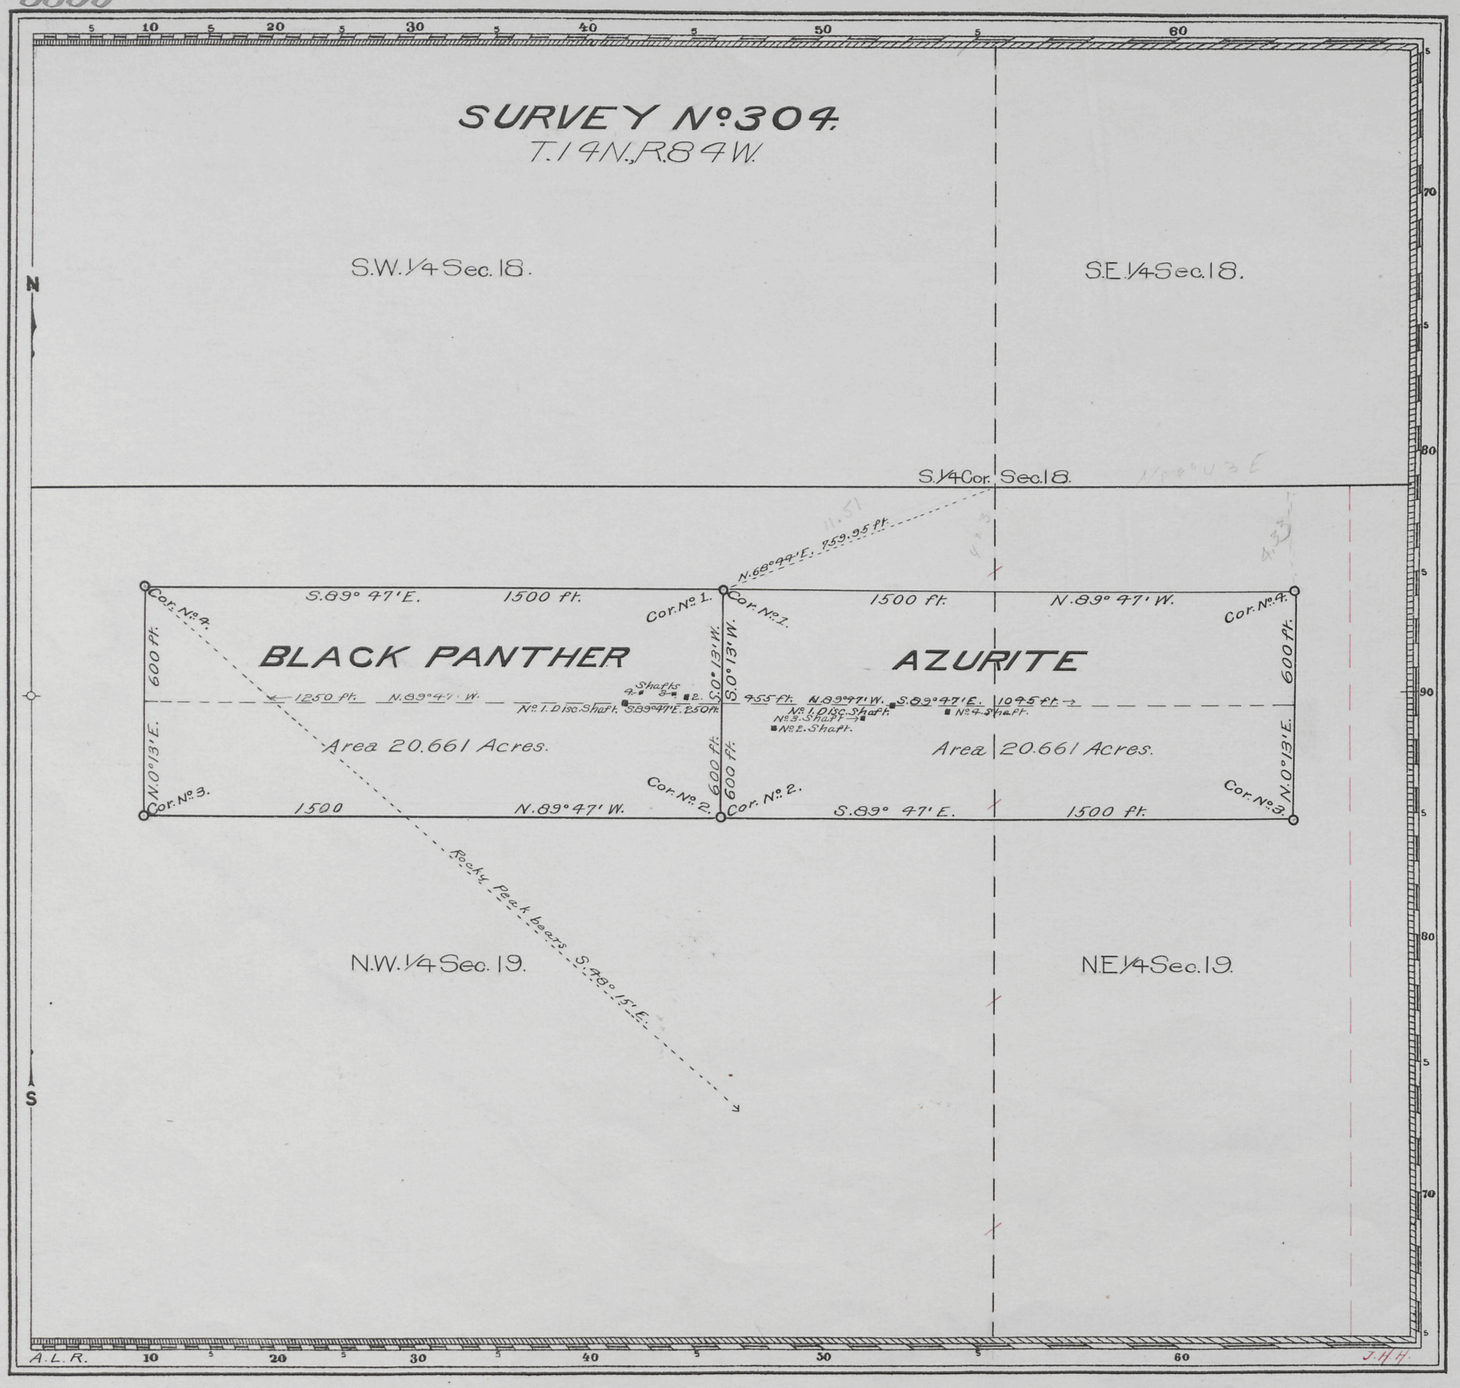

Claim Located as amended Aug. 13, 1904

Mineral Survey No. 304

Lot No.

Cheyenne Land District.

PLAT

OF THE CLAIM OF

F. H. Steel and W. C. Henry

KNOWN AS THE

AZURITE AND BLACK PANTHER LODES

IN UPPER PLATTE MINING DISTRICT, CARBON COUNTY, WYOMING

Containing an Area of 41.322 Acres.

Scale of 300 Feet to the inch.

Variation 15° 20' E.

SURVEYED SEPTEMBER 6-10 1904 BY

T. Russell Countryman,

U.S. Deputy Mineral Surveyor,

The Original Field Notes of the Survey of the Mining Claim of F. H. Steel and W. C. Henry known as the

Azurite and Black Panther Lodes

from which this plat has been made under my direction, have been examined and approved, and are on file in this Office; and I hereby certify that they furnish such an accurate description of said Mining Claim as will, if incorporated into a patent, serve fully to identify the premises, and that such reference is made therein to natural objects or permanent monuments as will perpetuate and fix the locus thereof.

I further certify that an amount equal to Five Hundred Dollars worth of labor has been expended or improvements made for the benefit of each location upon said Mining Claim by claimant or their grantors, and that said improvements consist of

2 discovery shafts and 6 shafts.

that the location of said improvements is correctly shown upon this plat, and that no portion of said labor or improvements has been included in the estimate of expenditures upon any other claim.

And I further certify that this is a correct plat of said Mining Claim made in conformity with said original field notes of the survey thereof, and the same is hereby approved.

U.S. Surveyor General's Office. Cheyenne, Wyoming October 17, 1904

Mathews P. Hanson

U.S. Surveyor General for Wyoming

304

ENT. NO. 197 NOTES
PAT. NO. Aug 17, 1905 42906 V. 14
C. S. NO. 346 P.