4

Click Here for Field Notes

accession no. 5700

(4-675)

3

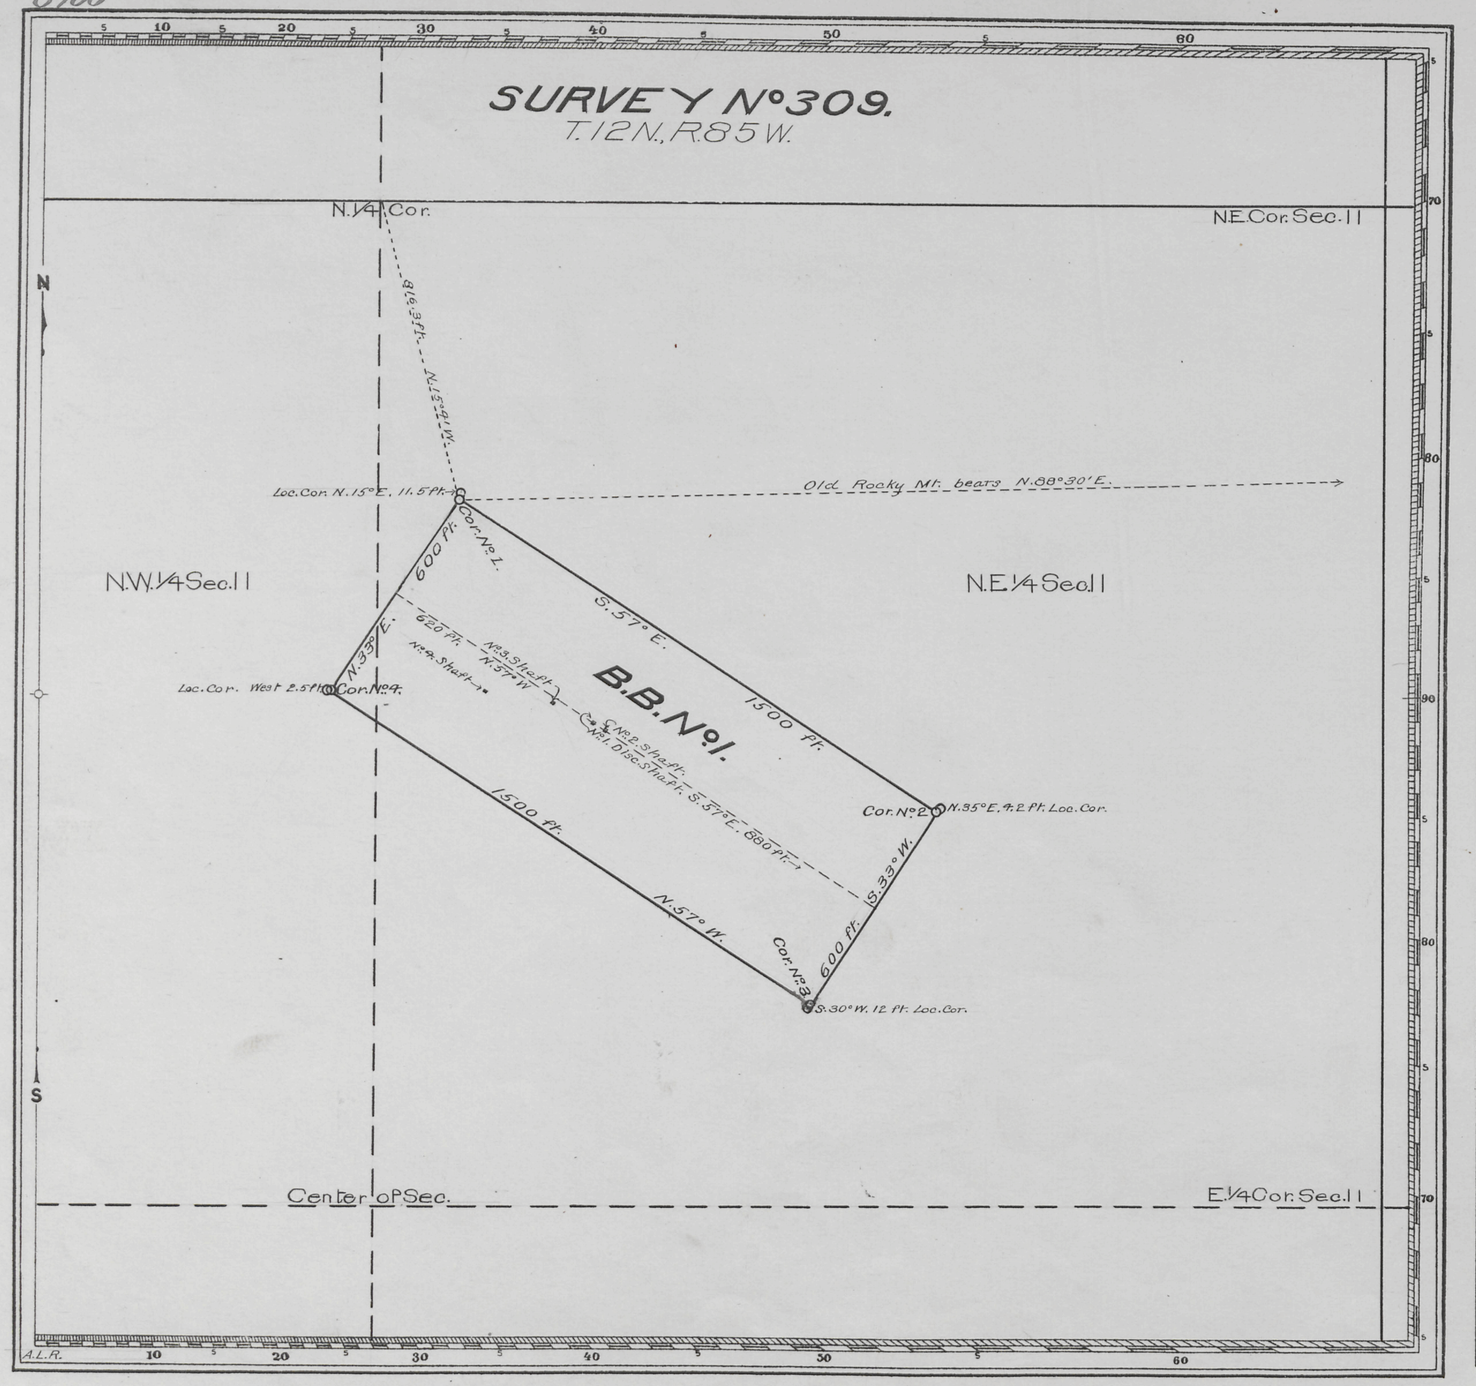

Claim Located as amended August 28, 1901

Mineral Survey No. 309.

Lot No.

Cheyenne Land District.

PLAT

OF THE CLAIM OF

M.W. Blakslee

KNOWN AS THE

B.B. No 1. LODE

IN UPPER PLATTE MINING DISTRICT, CARBON COUNTY, WYOMING

Containing an Area of 20.661 Acres.

Scale of 300 Feet to the inch.

Variation 15° 30' E.

SURVEYED SEPTEMBER 15 1904 BY Robert Z. McCoy, U.S. Deputy Mineral Surveyor,

The Original Field Notes of the Survey of the Mining Claim of M.W. Blakslee known as the B.B. No 1. LODE

from which this plat has been made under my direction have been examined and approved, and are on file in this Office; and I hereby certify that they furnish such an accurate description of said Mining Claim as will, if incorporated into a patent, serve fully to identify the premises, and that such reference is made therein to natural objects or permanent monuments as will perpetuate and fix the locus thereof.

I further certify that Five Hundred Dollars worth of labor has been expended or improvements made upon said Mining Claim by claimant ~~or grantors~~, and that said improvements consist of 1 discovery shaft and 3 shafts

that the location of said improvements is correctly shown upon this plat, and that no portion of said labor or improvements has been included in the estimate of expenditures upon any other claim.

And I further certify that this is a correct plat of said Mining Claim made in conformity with said original field notes of the survey thereof, and the same is hereby approved.

U.S. Surveyor General's Office, Cheyenne, Wyoming, October 12, 1904

Matthew P. Hanson
U.S. Surveyor General for Wyoming

H.B.P.

ENT. NO. 217 NOTES
May 28, 1906
PAT. NO. 43602 V.
C. S. NO. 294 P.

309