4

Click Here for Field Notes

Original

6

V

(4-675)

5701

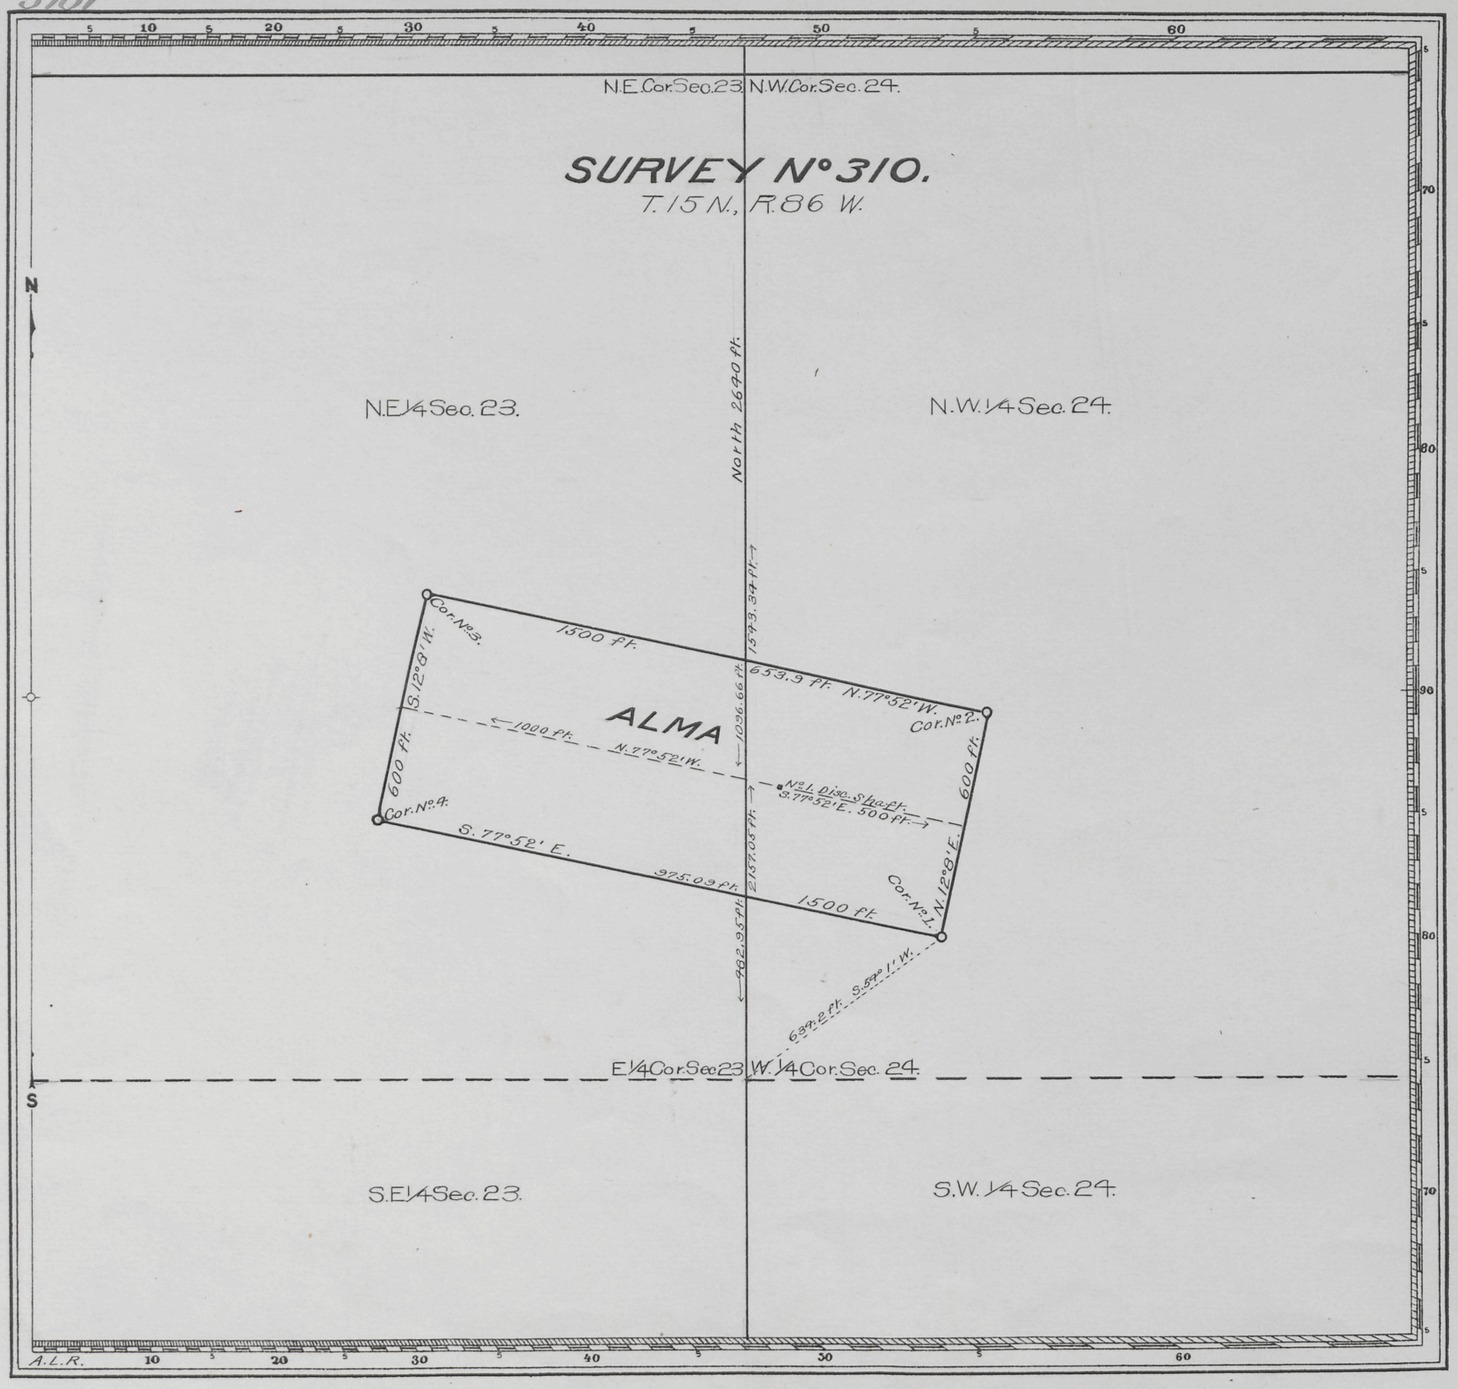

Claim Located as amended Aug. 20 1904

Mineral Survey Nº 310.

Lot Nº

Cheyenne Land District.

PLAT

OF THE CLAIM OF

James W. Heather and Frank O. Williams

KNOWN AS THE

ALMA LODE

IN BRIDGER *MINING DISTRICT,*
CARBON *COUNTY,* WYOMING
Containing an Area of 20.661 *Acres.*
Scale of 300 *Feet to the inch.*
Variation 15° 20' E.
SURVEYED SEPTEMBER 24-25, 1904 *BY*
T. Russell Countryman
U.S. Deputy Mineral Surveyor,

The Original Field Notes of the Survey of the Mining Claim of James W. Heather and Frank O. Williams *known as the*

ALMA LODE

from which this plat has been made under my direction have been examined and approved, and are on file in this Office; and I hereby certify that they furnish such an accurate description of said Mining Claim as will, if incorporated into a patent, serve fully to identify the premises, and that such reference is made therein to natural objects or permanent monuments as will perpetuate and fix the locus thereof.

I further certify that Five Hundred Dollars worth of labor has been expended or improvements made upon said Mining Claim by claimants ____ *or their grantors, and that said improvements consist of*

the discovery shaft

that the location of said improvements is correctly shown upon this plat, and that no portion of said labor or improvements has been included in the estimate of expenditures upon any other claim.

And I further certify that this is a correct plat of said Mining Claim made in conformity with said original field notes of the survey thereof, and the same is hereby approved.

U.S. Surveyor General's Office
Cheyenne, Wyoming
October 18, 1904

Mathew P. Hannon
U.S. Surveyor General for
Wyoming

H.B.P.

ENT. NO. 201 NOTES
PAT. NO. 43074 V Aug. 17, 1905
C. E. NO. 204 P

310