4

13

(4-675)

5704

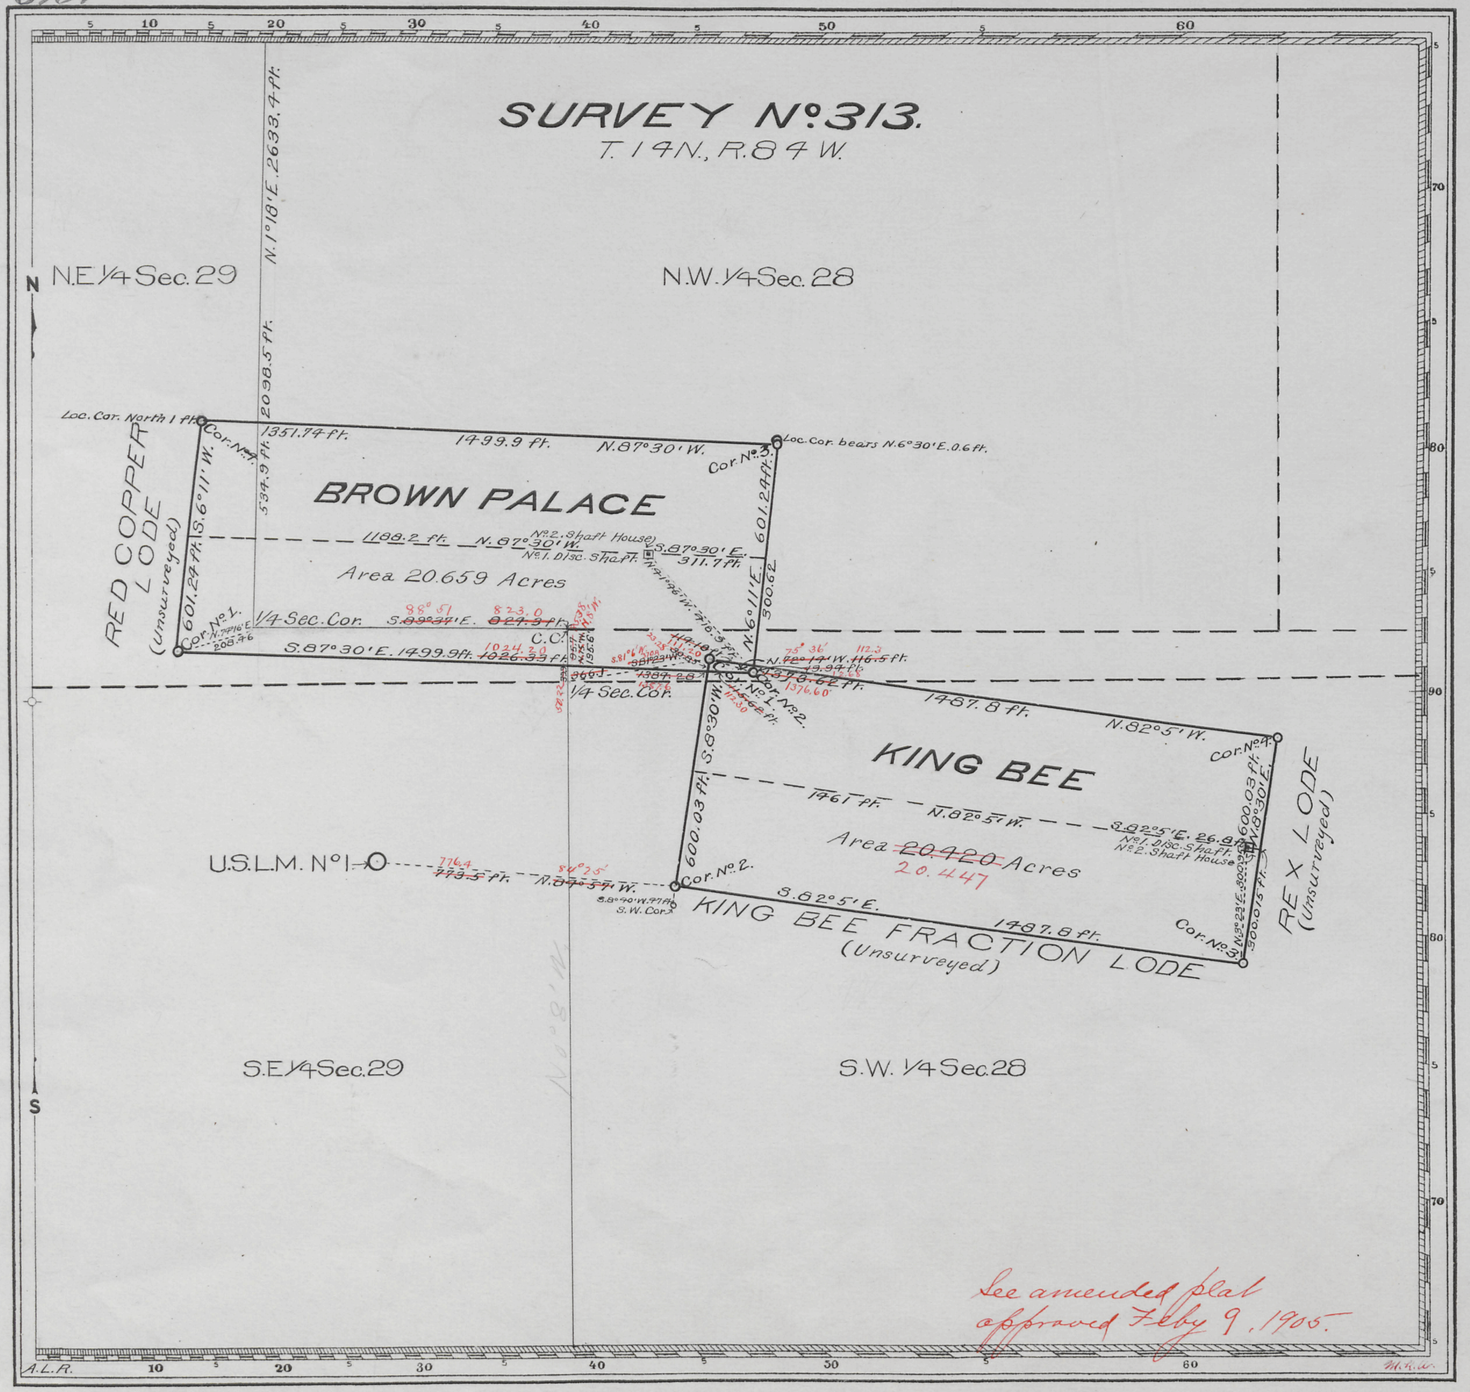

See amended plat approved Feby 9, 1905.

Claim Located as amended July 13, 1900
and Oct. 5, 1904

Mineral Survey Nº 313.

Lot Nº

Cheyenne Land District.

PLAT

OF THE CLAIM OF

The Minneapolis Mining and Milling Company

KNOWN AS THE

BROWN PALACE AND KING BEE LODES

IN UPPER PLATTE MINING DISTRICT, CARBON COUNTY, WYOMING

Containing an Area of 41.079 *Acres.*

Scale of 300 *Feet to the inch.*

Variation 15° — 15° 5' E.

SURVEYED OCTOBER 21-22 1904 *BY*

James C. Kennedy,

U.S. Deputy Mineral Surveyor,

The Original Field Notes of the Survey of the Mining Claim of The Minneapolis Mining and Milling Company *known as the*

BROWN PALACE AND KING BEE LODES

from which this plat has been made under my direction, have been examined and approved, and are on file in this office; and I hereby certify that they furnish such an accurate description of said Mining Claim as will, if incorporated into a patent, serve fully to identify the premises, and that such reference is made therein to natural objects or permanent monuments as will perpetuate and fix the locus thereof.

I further certify that Five Hundred Dollars worth of labor has been expended or improvements made upon said Mining Claim by claimant or its grantors, and that said improvements consist of 2 discovery shafts and 2 shaft houses *for the benefit of each lode claim, an amount equal to*

that the location of said improvements is correctly shown upon this plat, and that no portion of said labor or improvements has been included in the estimate of expenditures upon any other claim.

And I further certify that this is a correct plat of said Mining Claim made in conformity with said original field notes of the survey thereof, and the same is hereby approved.

U.S. Surveyor General's Office
Cheyenne, Wyoming
November 17, 1904

Nathaniel P. Hanna
U.S. Surveyor General for
Wyoming

313

ENT. NO. 231 NOTES
Sept. 5, 1906
PAT. NO. ---------- V. ----------
C. S. NO. 100 P. ----------

See 313-A

Click Here for Field Notes

4

(4-675)

5705

22

V

SURVEY No. 313.

T.14 N., R.84 W.

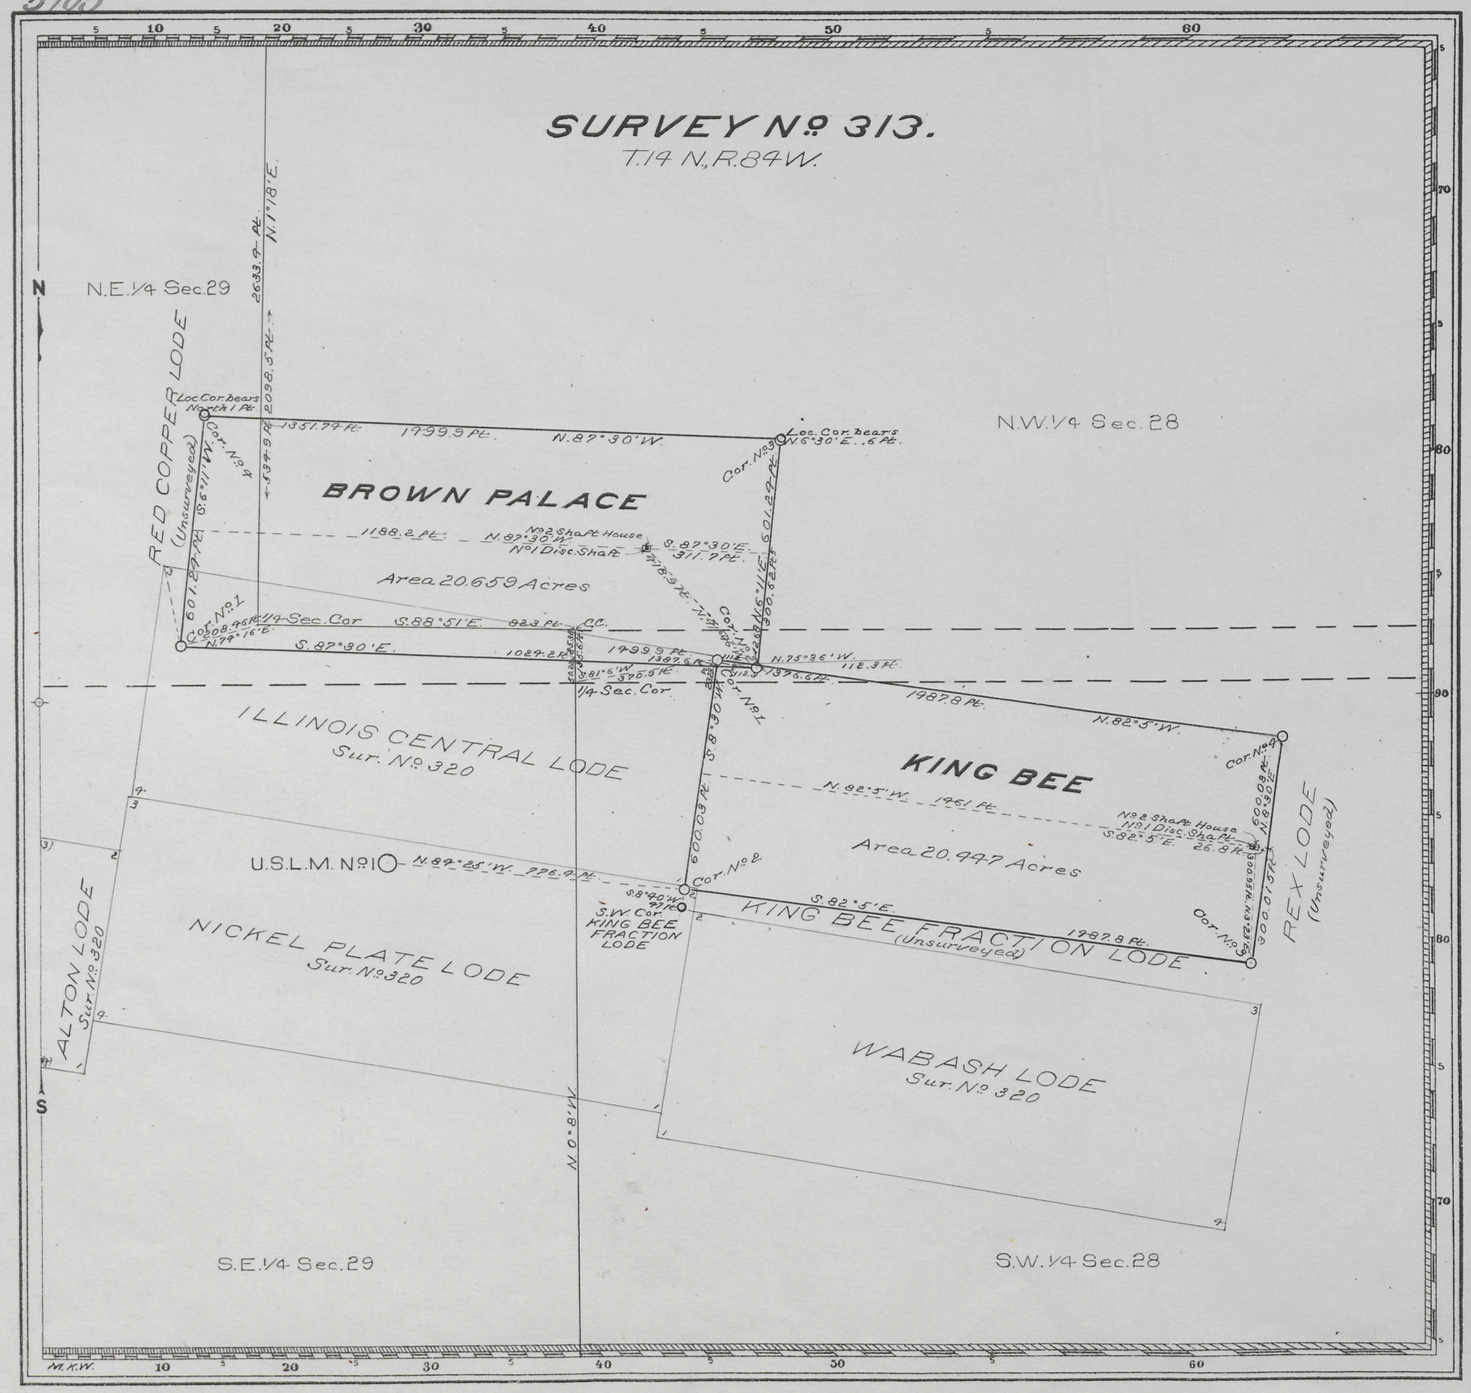

Claim Located as amended July 13, 1900
and October 5, 1904

Mineral Survey No. 313

Lot No.

Cheyenne Land District.

AMENDED PLAT

OF THE CLAIM OF

The Minneapolis Copper Mining and Milling Company

KNOWN AS THE

BROWN PALACE AND KING BEE LODES

IN UPPER PLATTE MINING DISTRICT,
CARBON COUNTY, WYOMING

Containing an Area of 41.106 Acres.

Scale of 300 Feet to the inch.

Variation 15°-15'E

SURVEYED OCTOBER 21-22 1904 BY

James C. Kemedy,

U.S. Deputy Mineral Surveyor,

The Amended Field Notes of the Survey of the Mining Claim of The Minneapolis Copper Mining and Milling Company known as the

BROWN PALACE AND KING BEE LODES

from which this amended plat has been made under my direction have been examined and approved, and are on file in this office; and I hereby certify that they furnish such an accurate description of said Mining Claim as will, if incorporated into a patent, serve fully to identify the premises, and that such reference is made therein to natural objects or permanent monuments as will perpetuate and fix the locus thereof.

I further certify that Five Hundred Dollars worth of labor has been expended or improvements made, upon said Mining Claim by claimant or its grantors, and that said improvements consist of an amount equal to $100 for each location

2 discovery shafts
and
2 shaft houses

that the location of said improvements is correctly shown upon this amended plat, and that no portion of said labor or improvements has been included in the estimate of expenditures upon any other claim.

And I further certify that this is a correct amended plat of said Mining Claim made in conformity with said Amended field notes of the survey thereof, and the same is hereby approved.

U.S. Surveyor General's Office. Cheyenne, Wyoming. February 9, 1905.

Wm. H. Harrison
U.S. Surveyor General for Wyoming

H.B.P.

313-A

731
Sept-5, 1906
44440
100

Known Palace #100 King Bee not shown