Click Here for Field Notes

4

11

(4-675)

5706

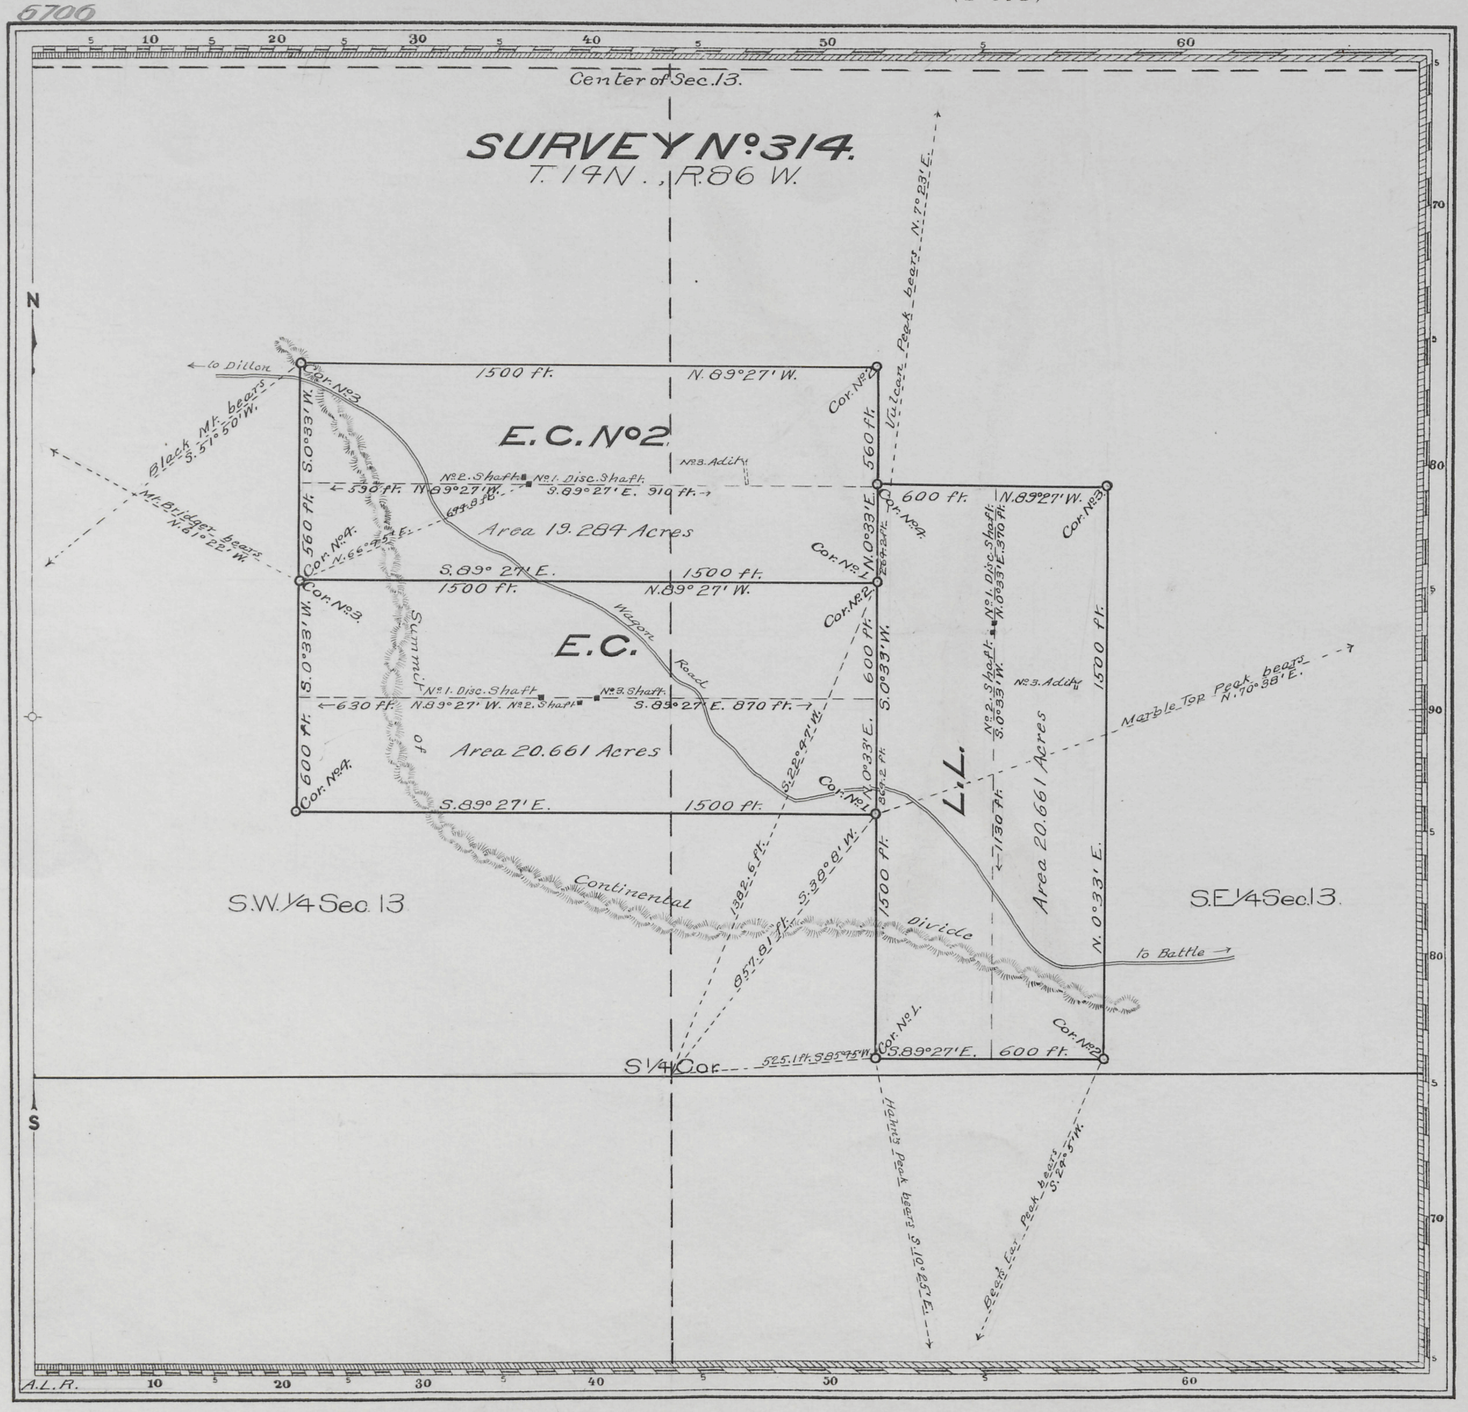

Claim Located as amended Sept. 12 1904

Mineral Survey No. 314.

L.O.T. No.

Cheyenne Land District.

PLAT

OF THE CLAIM OF

The Battle Lake Copper Exploration Company

KNOWN AS THE

L.L., E.C. AND E.C. No. 2 LODES

IN BATTLE LAKE MINING DISTRICT, CARBON COUNTY, WYOMING

Containing an Area of 60.606 Acres.

Scale of 300 Feet to the inch.

Variation 15° 15' E.

SURVEYED OCTOBER 21–25 1904 BY

T. Russell Countryman,

U.S. Deputy Mineral Surveyor,

The Original Field Notes of the Survey of the Mining Claim of The Battle Lake Copper Exploration Company known as the

L.L., E.C. and E.C. No. 2 Lodes

from which this plat has been made under my direction, have been examined and approved, and are on file in this Office; and I hereby certify that they furnish such an accurate description of said Mining Claim as will, if incorporated into a patent, serve fully to identify the premises, and that such reference is made therein to natural objects or permanent monuments as will perpetuate and fix the locus thereof.

I further certify that Five Hundred Dollars worth of labor has been expended or improvements made upon said Mining Claim by claimant or its grantors, and that said improvements consist of

an amount equal to for the benefit of each location

3 discovery shafts 4 shafts and 2 adits

that the location of said improvements is correctly shown upon this plat, and that no portion of said labor or improvements has been included in the estimate of expenditures upon any other claim.

And I further certify that this is a correct plat of said Mining Claim made in conformity with said original field notes of the survey thereof, and the same is hereby approved.

U.S. Surveyor General's Office.

Cheyenne, Wyoming

November 14, 1904

Stephen P. Hanson

U.S. Surveyor General for Wyoming

M.K.W.

314

ENT. NO. 704 NOTES
Oct. 3, 1905
PAT. NO. 43126 V
C.S. NO. 54 P