4

Click Here for Field Notes

54-107
Sec 19

Orig

37

(4-675)

5707

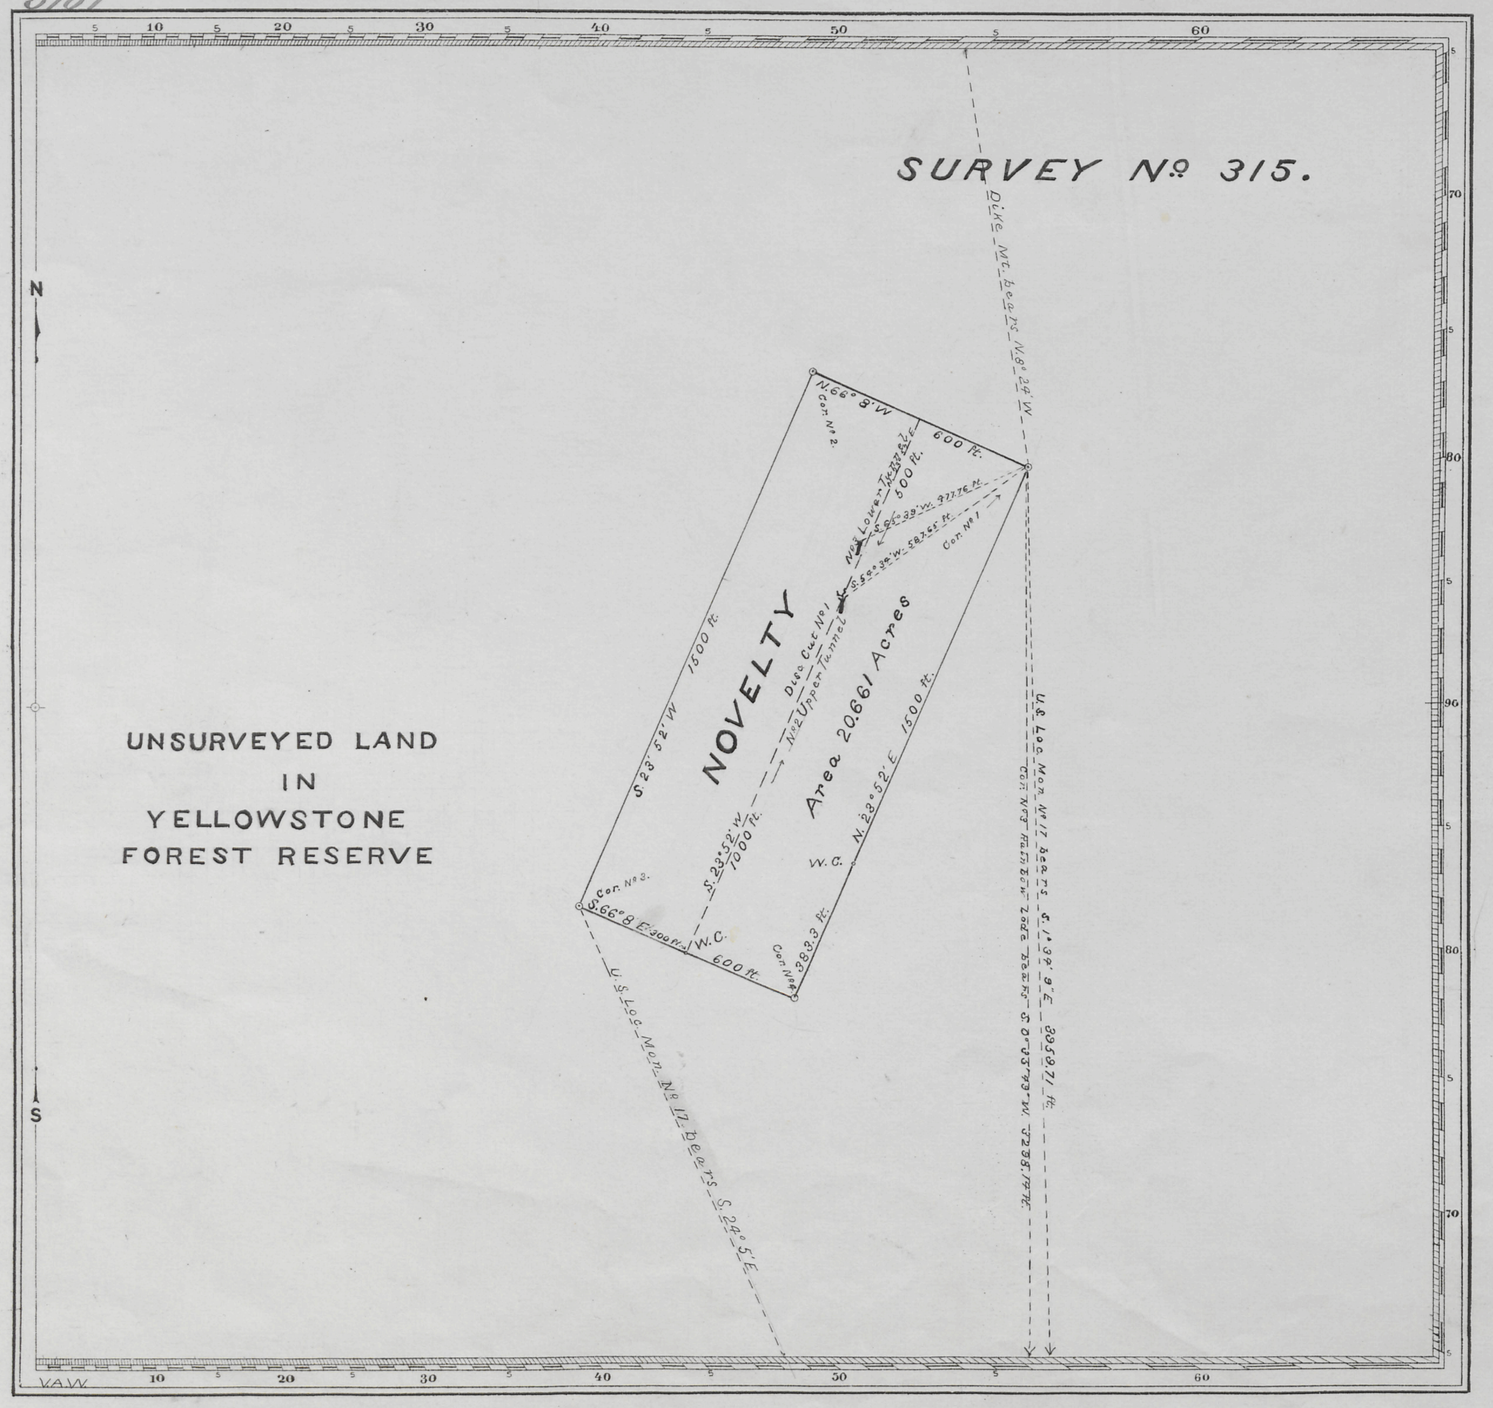

Claim Located as amended September 6, 1904

Mineral Survey No. 315

L.O.T. No.

Shoshone Land District.

PLAT

OF THE CLAIM OF

The Sunlight Copper Mining Company

KNOWN AS THE

NOVELTY LODE

IN SUNLIGHT (Unorganized) MINING DISTRICT,
BIG HORN COUNTY, WYOMING
Containing an Area of 20.661 Acres.
Scale of 300 Feet to the inch.
Variation 17° 7'-23° 43' E
SURVEYED NOVEMBER 5-6 1904 BY
Russell Kimball,
U.S. Deputy Mineral Surveyor,

The Original Field Notes of the Survey of the Mining Claim of
The Sunlight Copper Mining Company
known as the

NOVELTY LODE

from which this plat has been made under my direction, have been examined and approved, and are on file in this Office; and I hereby certify that they furnish such an accurate description of said Mining Claim as will, if incorporated into a patent, serve fully to identify the premises, and that such reference is made therein to natural objects or permanent monuments as will perpetuate and fix the locus thereof.

I further certify that Five Hundred Dollars worth of labor has been expended or improvements made upon said Mining Claim by claimant or its grantors, and that said improvements consist of

1 discovery cut and

2 tunnels

that the location of said improvements is correctly shown upon this plat, and that no portion of said labor or improvements has been included in the estimate of expenditures upon any other claim.

And I further certify that this is a correct plat of said Mining Claim made in conformity with said original field notes of the survey thereof, and the same is hereby approved.

U.S. Surveyor General's Office
Cheyenne, Wyoming
August 8, 1905

Nephew P. Hanson
U.S. Surveyor General for
Wyoming

Am. 7.

315

ENT. NO. 41 NOTES
June 15, 1908
PAT. NO. 45361 V.
C. S. NO. 333 P.